


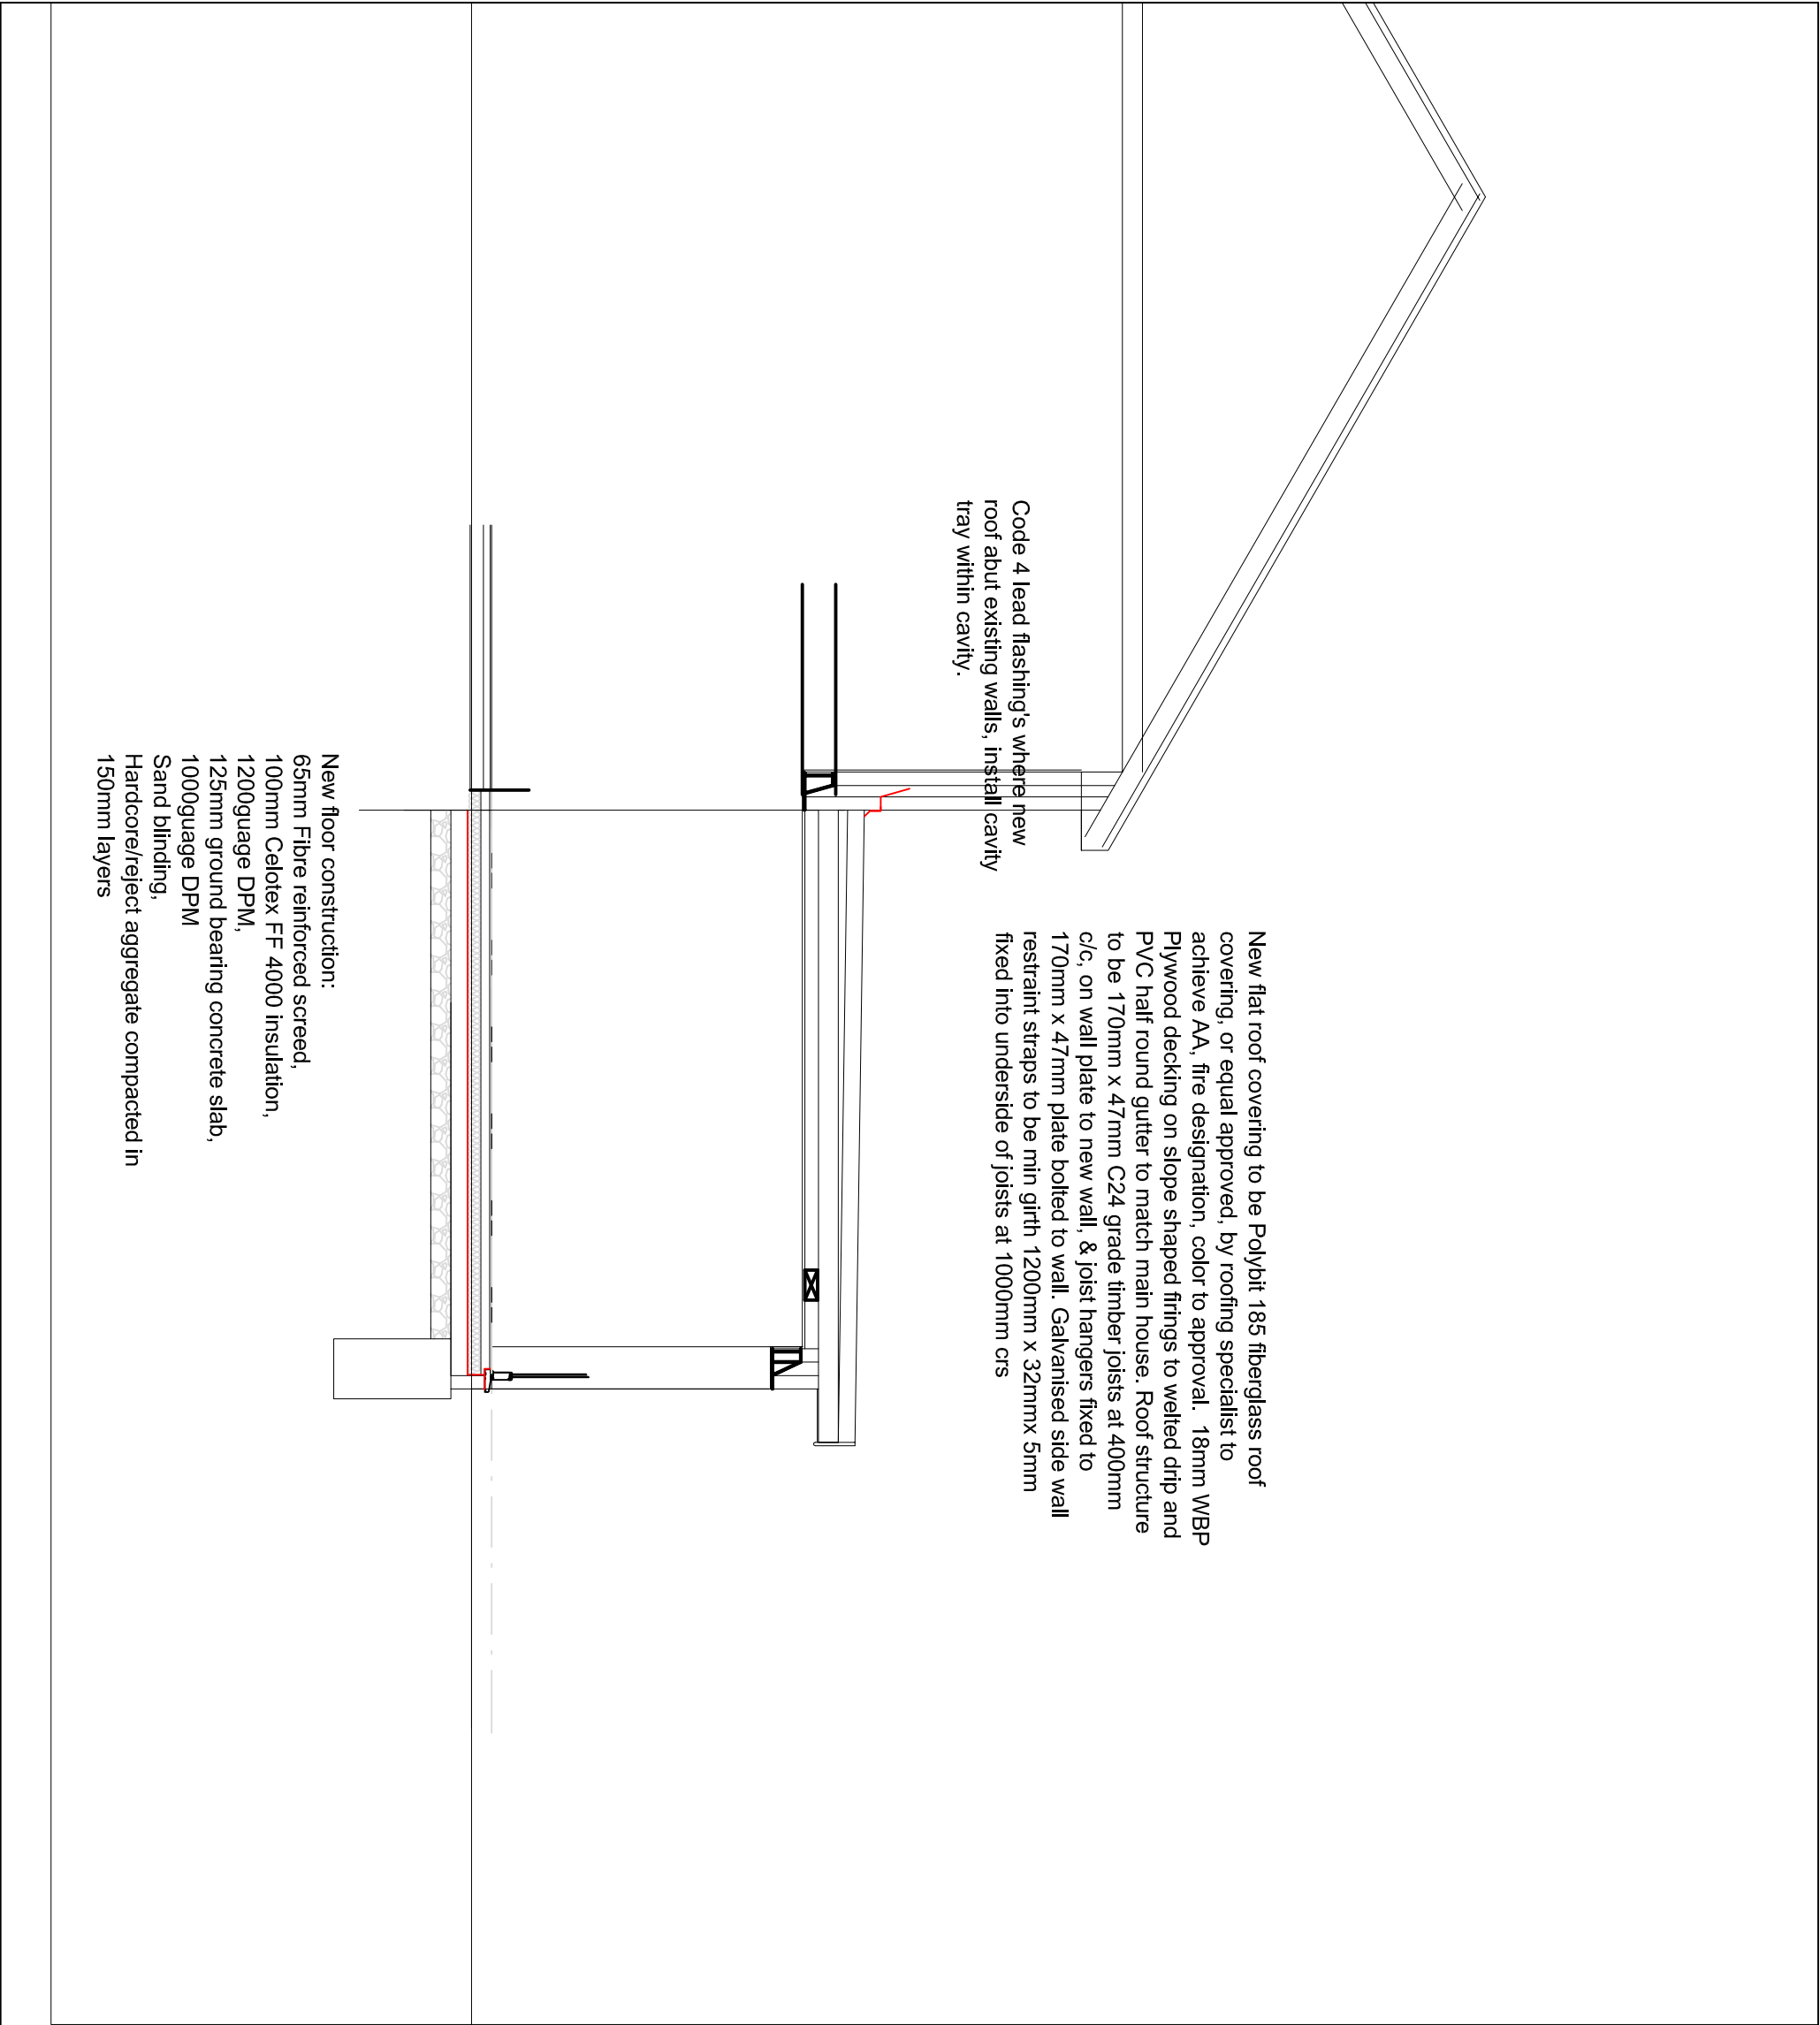

General Notes: Do not scale dimensions from this drawing, unless for Planning purposes. The Contractor is responsible for checking all dimensions on site prior to commencement of the works. This drawing is to be read in conjunction with the specification.		
Revision	Date	Description
Client: Mr & Mrs J. Scrase, 76 St Thomas Drive, PO21 4UA		
Project: Rear Extension		
Drawing Title: General Section - Proposed		
Scale:	Date:	Drawn By:
1:50	27/01/16	
Drawing Number:	Revision:	
1287/ 003		
Brian Elstone Surveying Services Ltd Brian Elstone, MCIOB, IMAPS, MCABE Project Management Surveying Services Planning and Building Regulations Construction Health and Safety 4 Herne Court, Station Road, Rustington, BN16 3BQ Phone: 01903 784884, Mobile: 07710 593021, Email: brian@elstone.biz		