


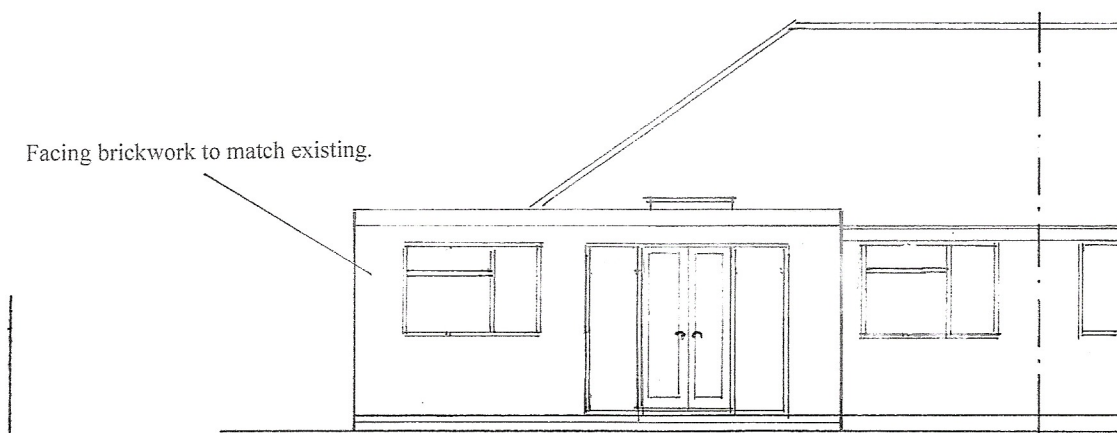


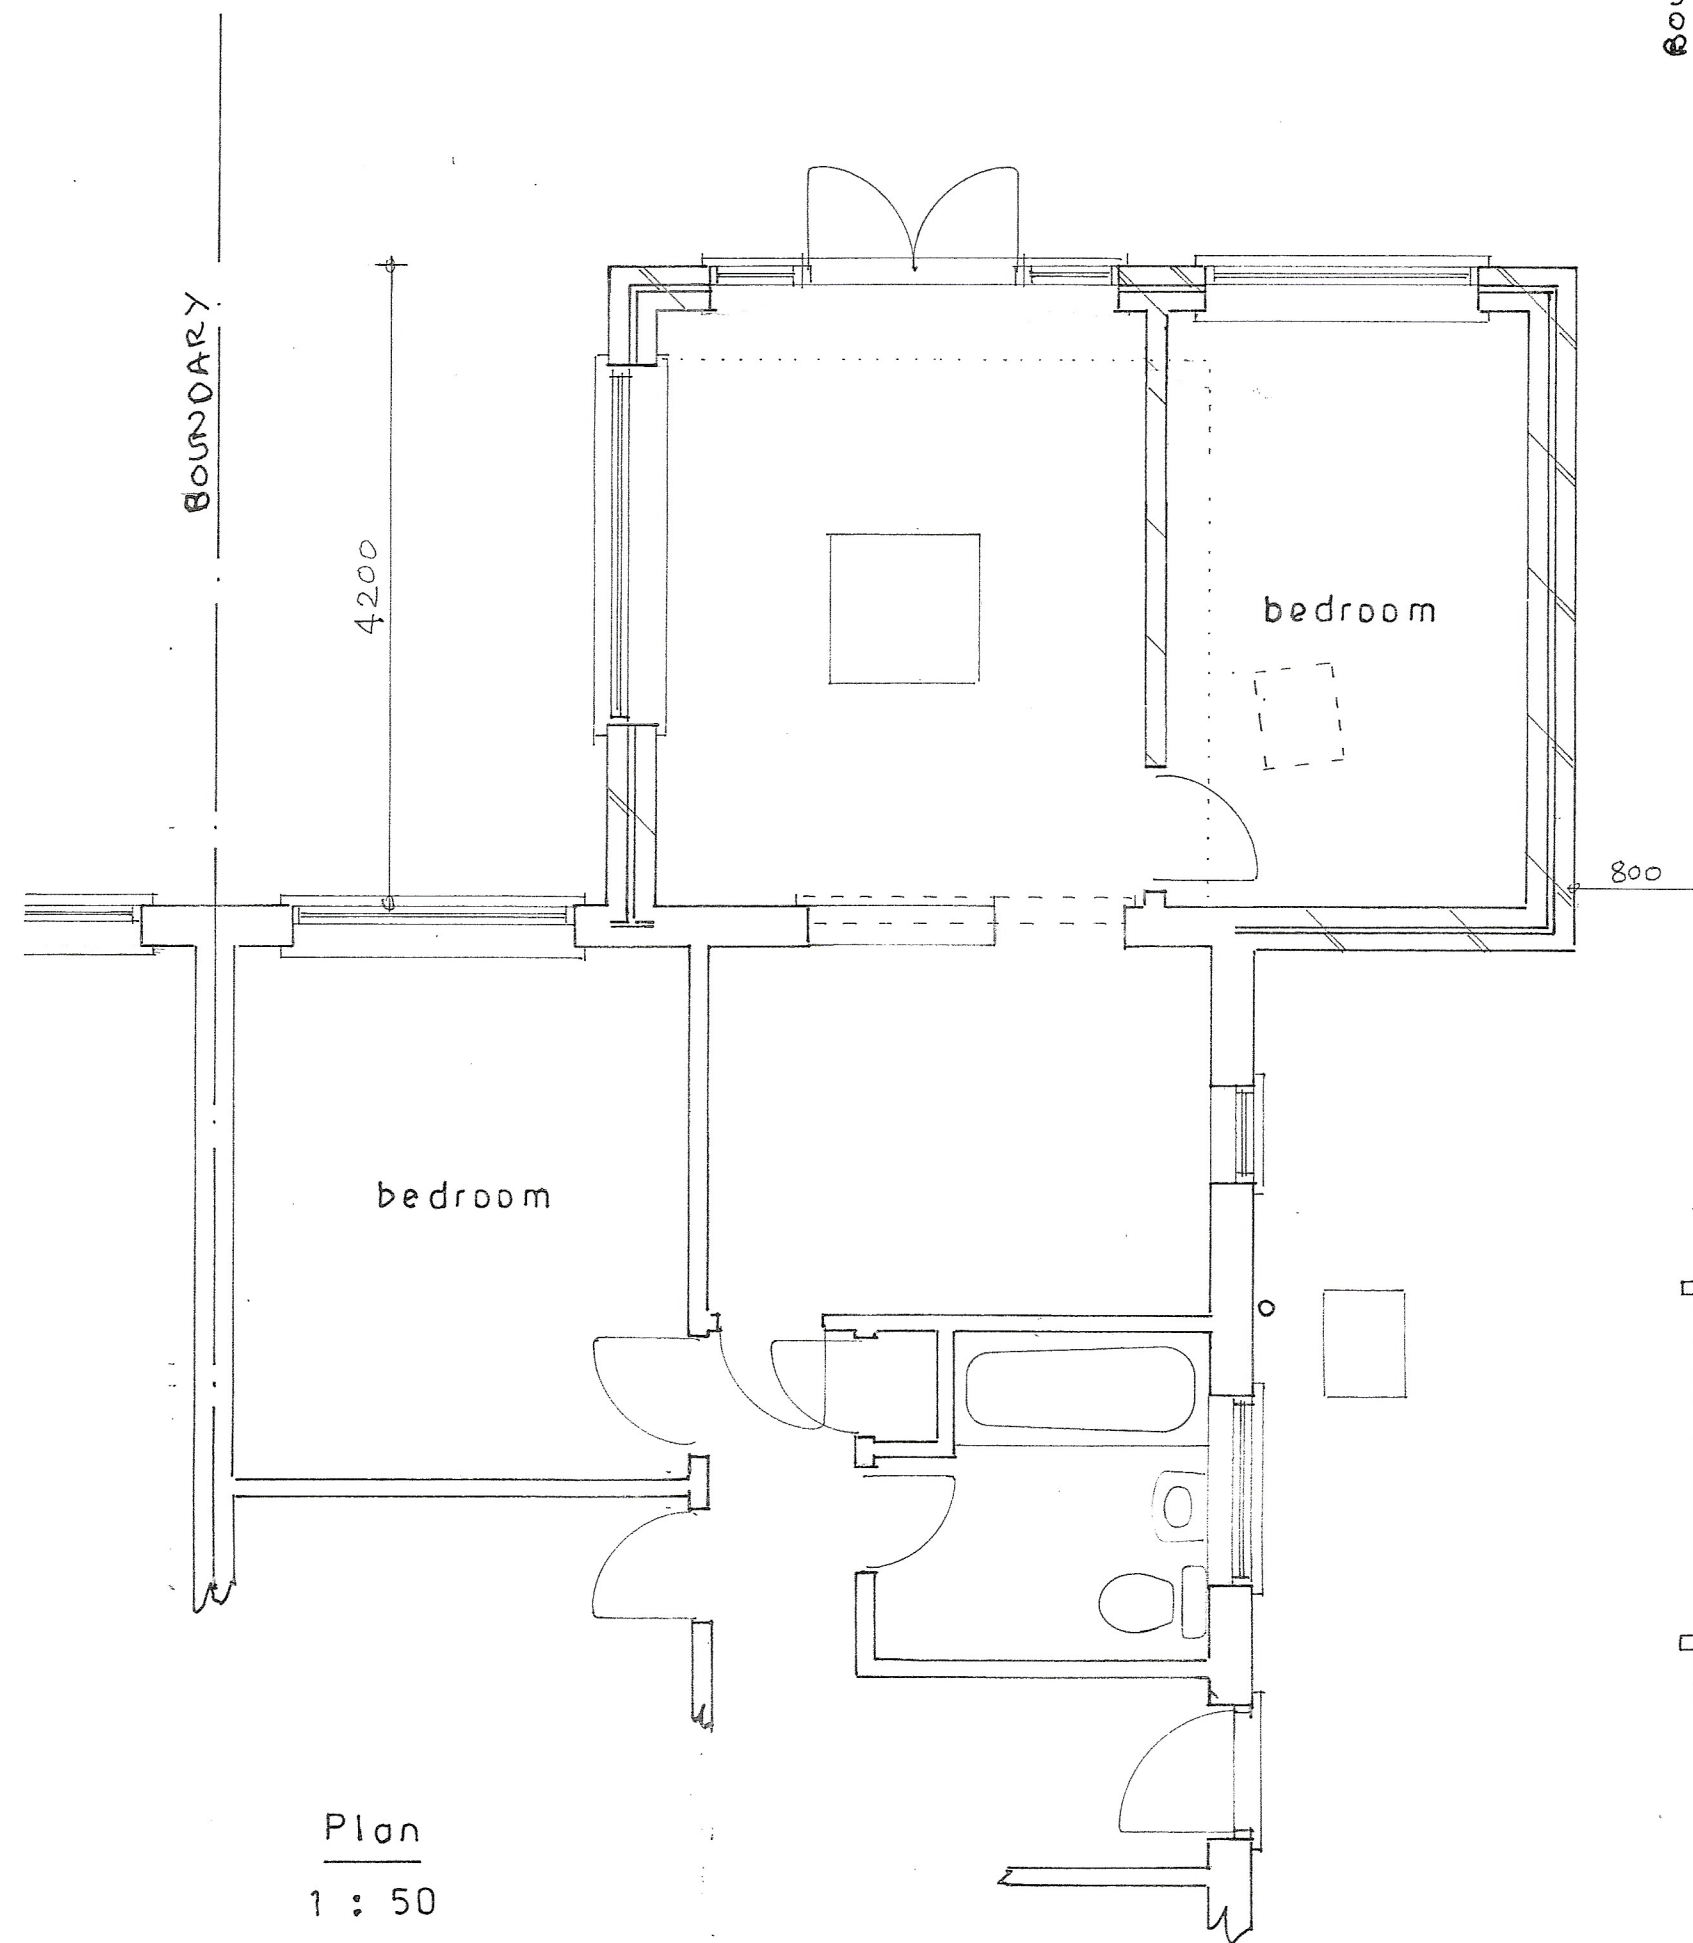


east
1 : 100

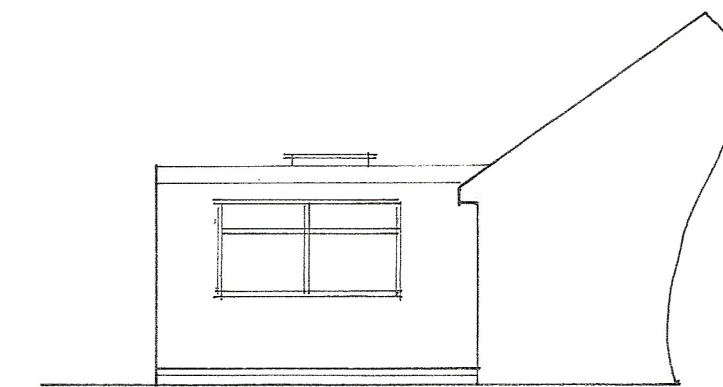

north

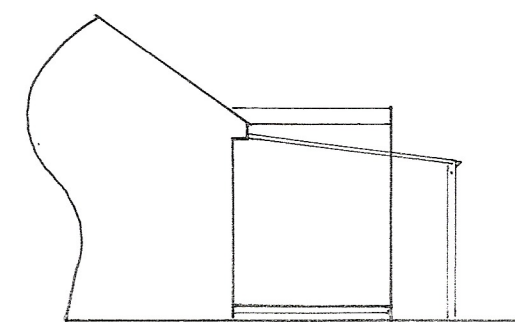

west

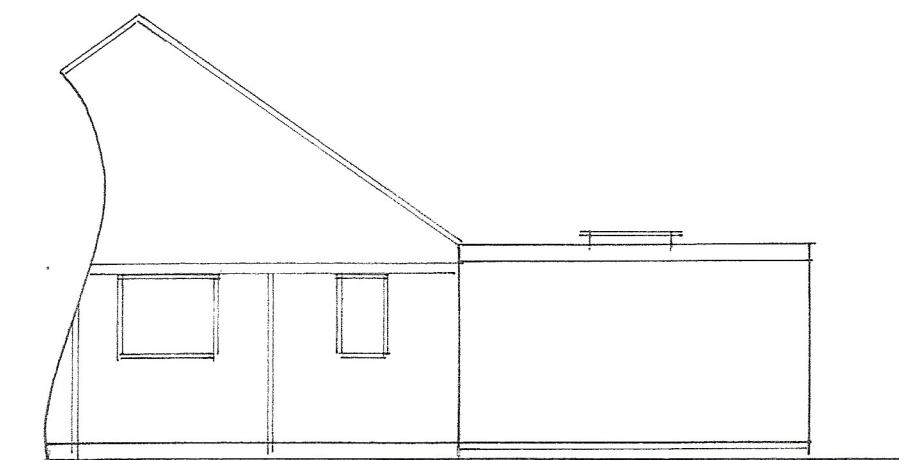

south



location plan
1 : 1250



Ordnance Survey
Paper Map Copying
Licence No.
100056538

block plan
1 : 500
sheet 1

of 2

Proposed

PROPOSED SINGLE STOREY EXTENSION AT 35, CARDINALS DRIVE, PAGHAM
FOR MR. & MRS. D. COOK.

Bryan Butcher
Rainbow Cottage
Nyetimber Lane
Bognor Regis PO21 3JX
01243 266871
07973 233442
bryan.butcher@btinternet.com
www.bryanbutcher.com