


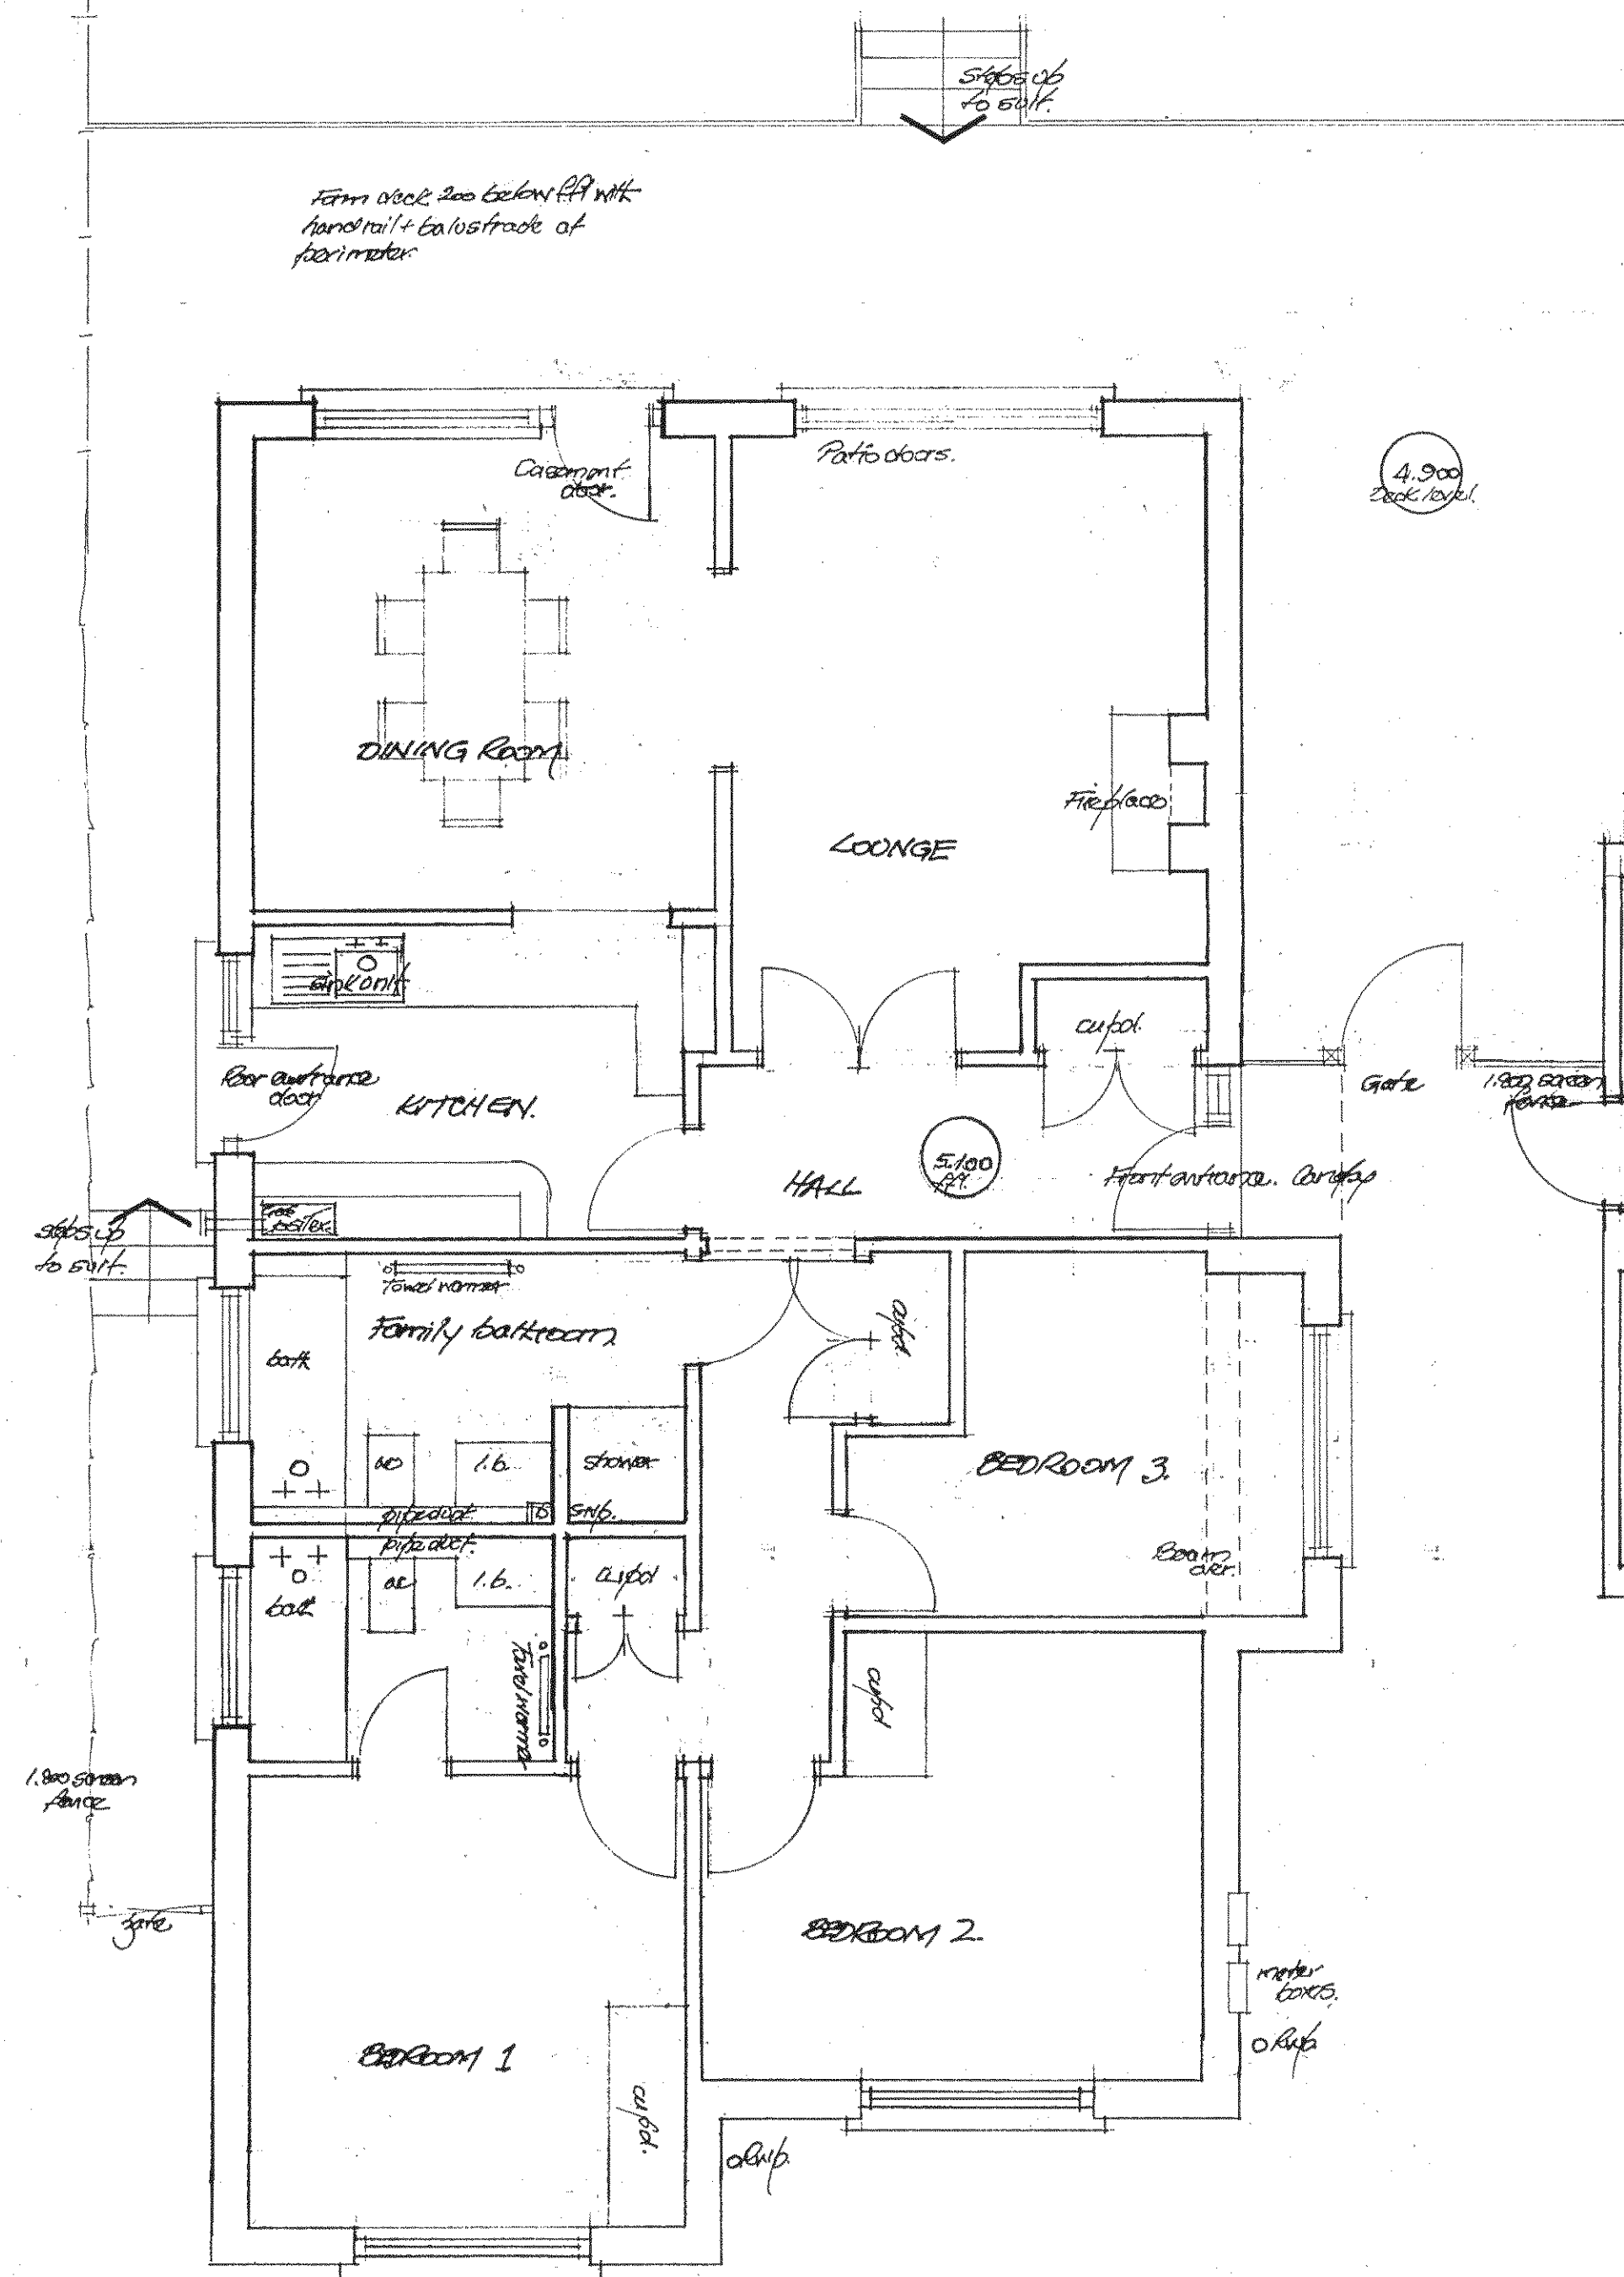
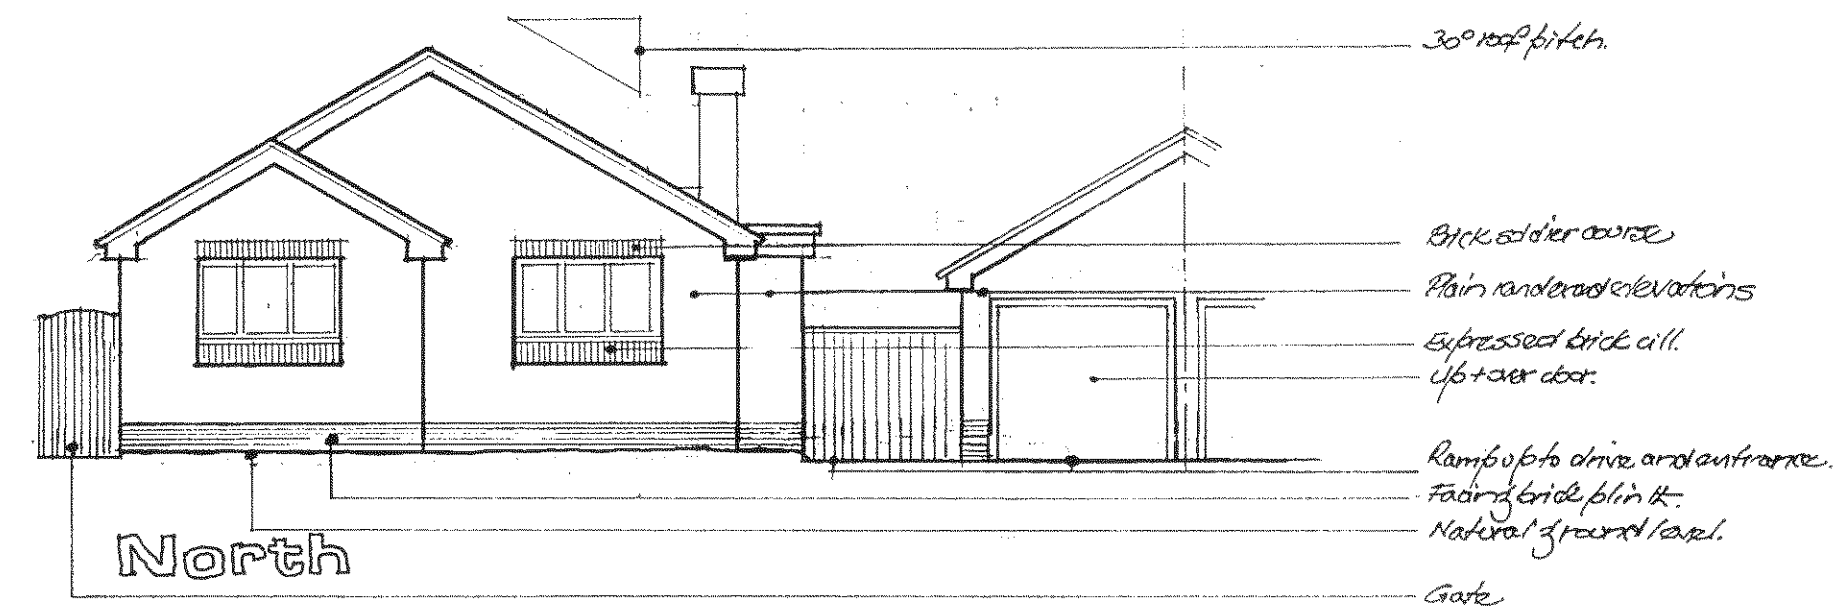


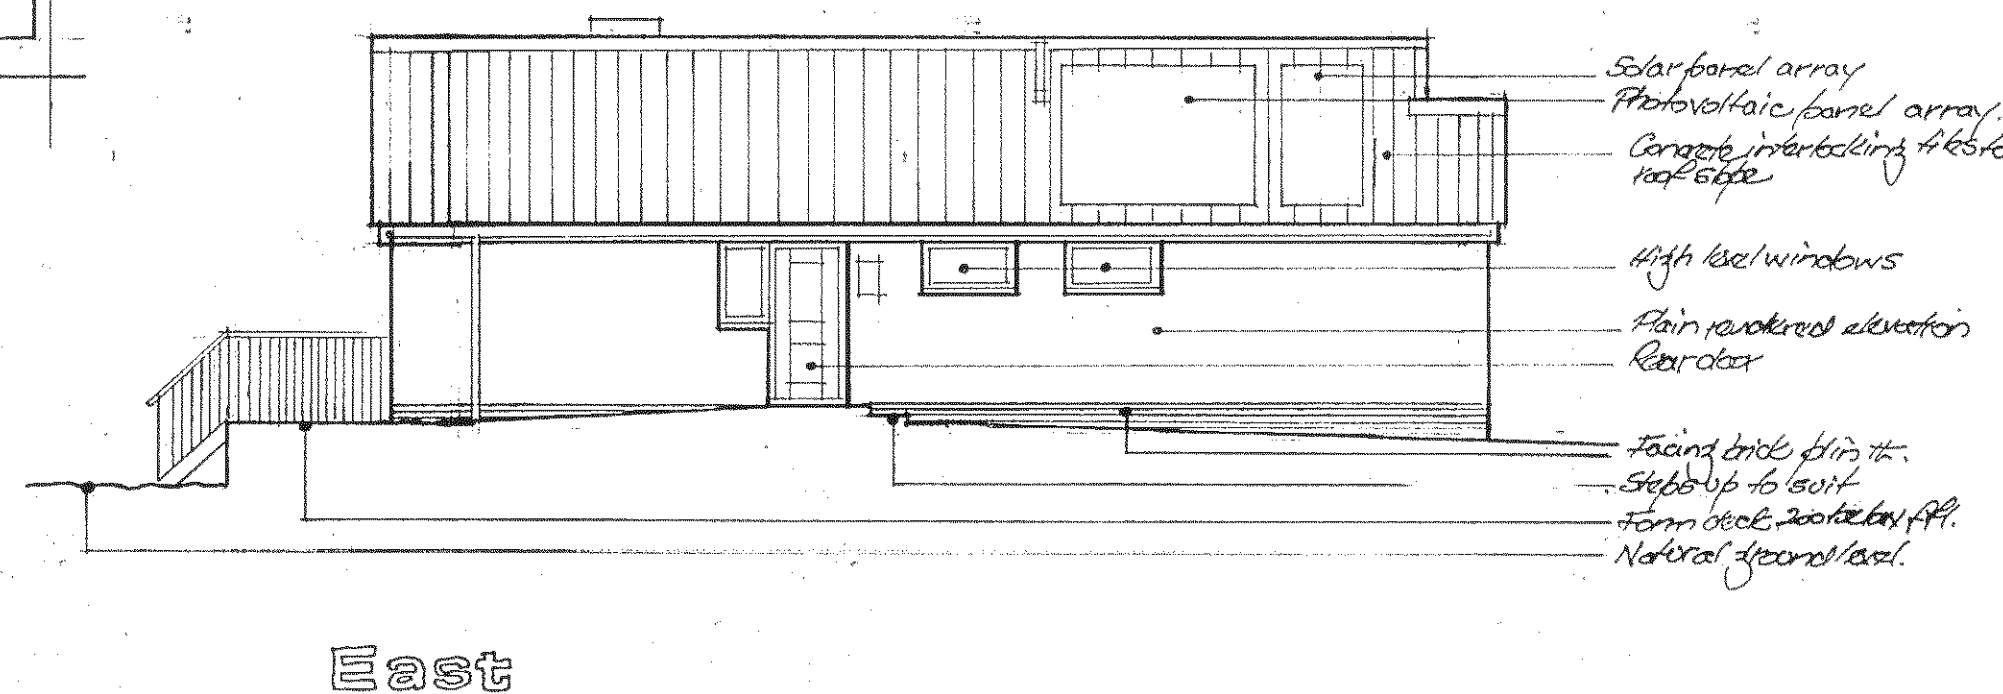

Elevations:
Scale - 1:100

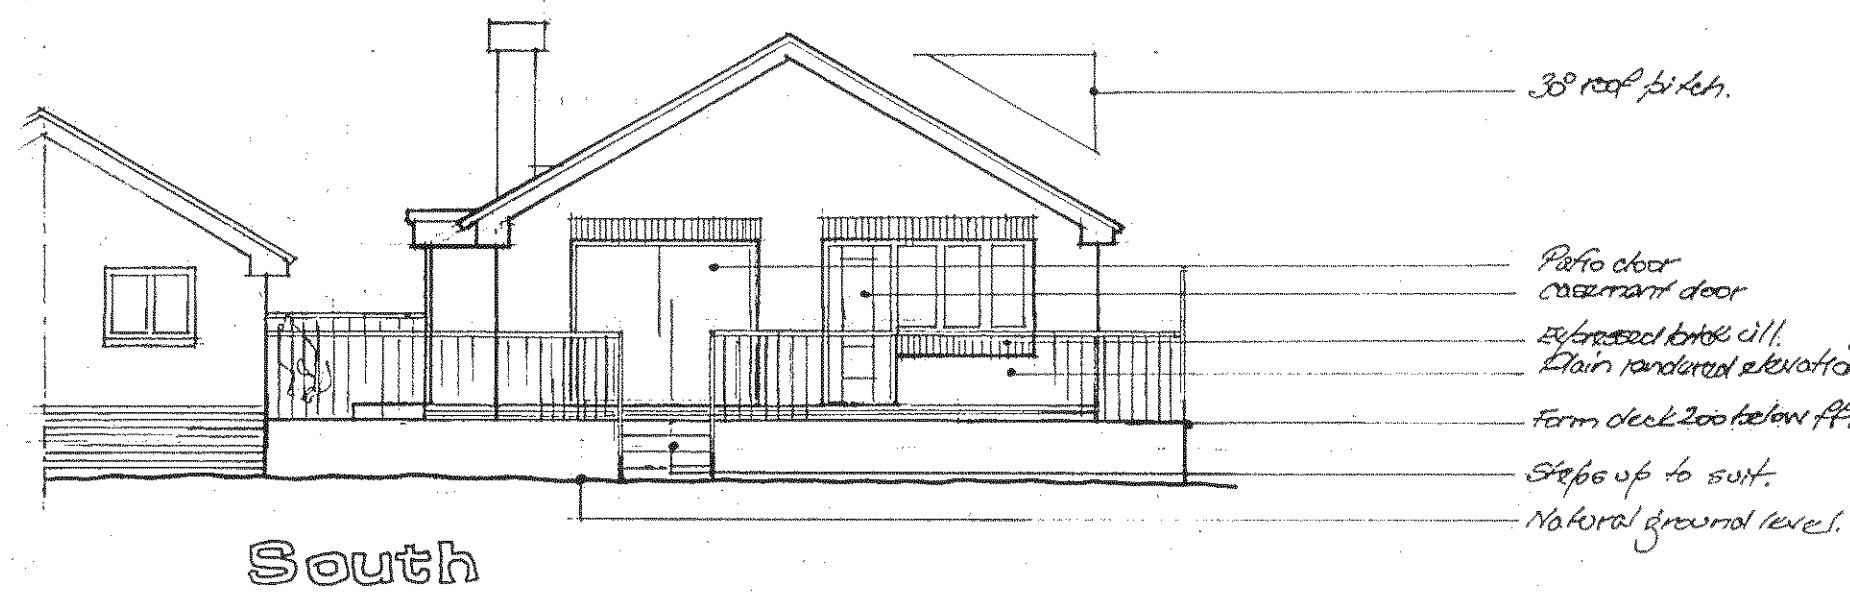

AOD level at edge of front road 4.560

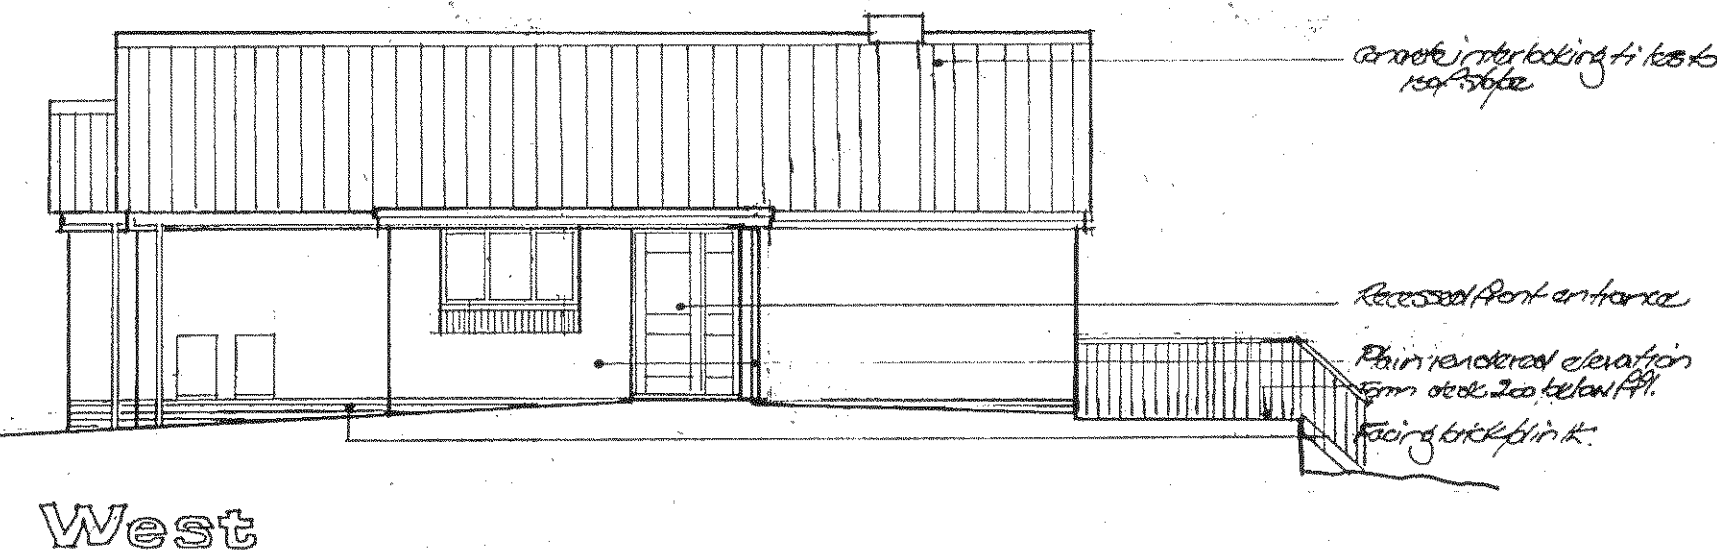

NOTES:
All dimensions must be checked on site and not scaled from this drawing, except for town planning purposes.

E	Date	Asd levels added	Rev
D	26/06/14	Team to comply with 2014	1
C	19/06/17	APL increased to 5.500 APL	2
B	27/02/17	Deck added	3
A	17/05/06	Construction details added	4
Date	Revisions		

© copyright

J. Higham Associates
CHARTERED SURVEYORS

Woodlands,
Normandy,
Guildford,
Surrey GU3 2HT

Tel: 01252 345958

Client:

Parham Beach (Holdings) Ltd.

Job Title

Land at

HARBOR ROAD,

PARHAM.

Drawing Title

Proposed residential development

PLOT 2

PLAN and ELEVATIONS.

Scale

1:50 and 1:100 @ A1.

Date

February 2006

Drawn by

J.H.

Drg. No.

05/109/05

Rev.

E