
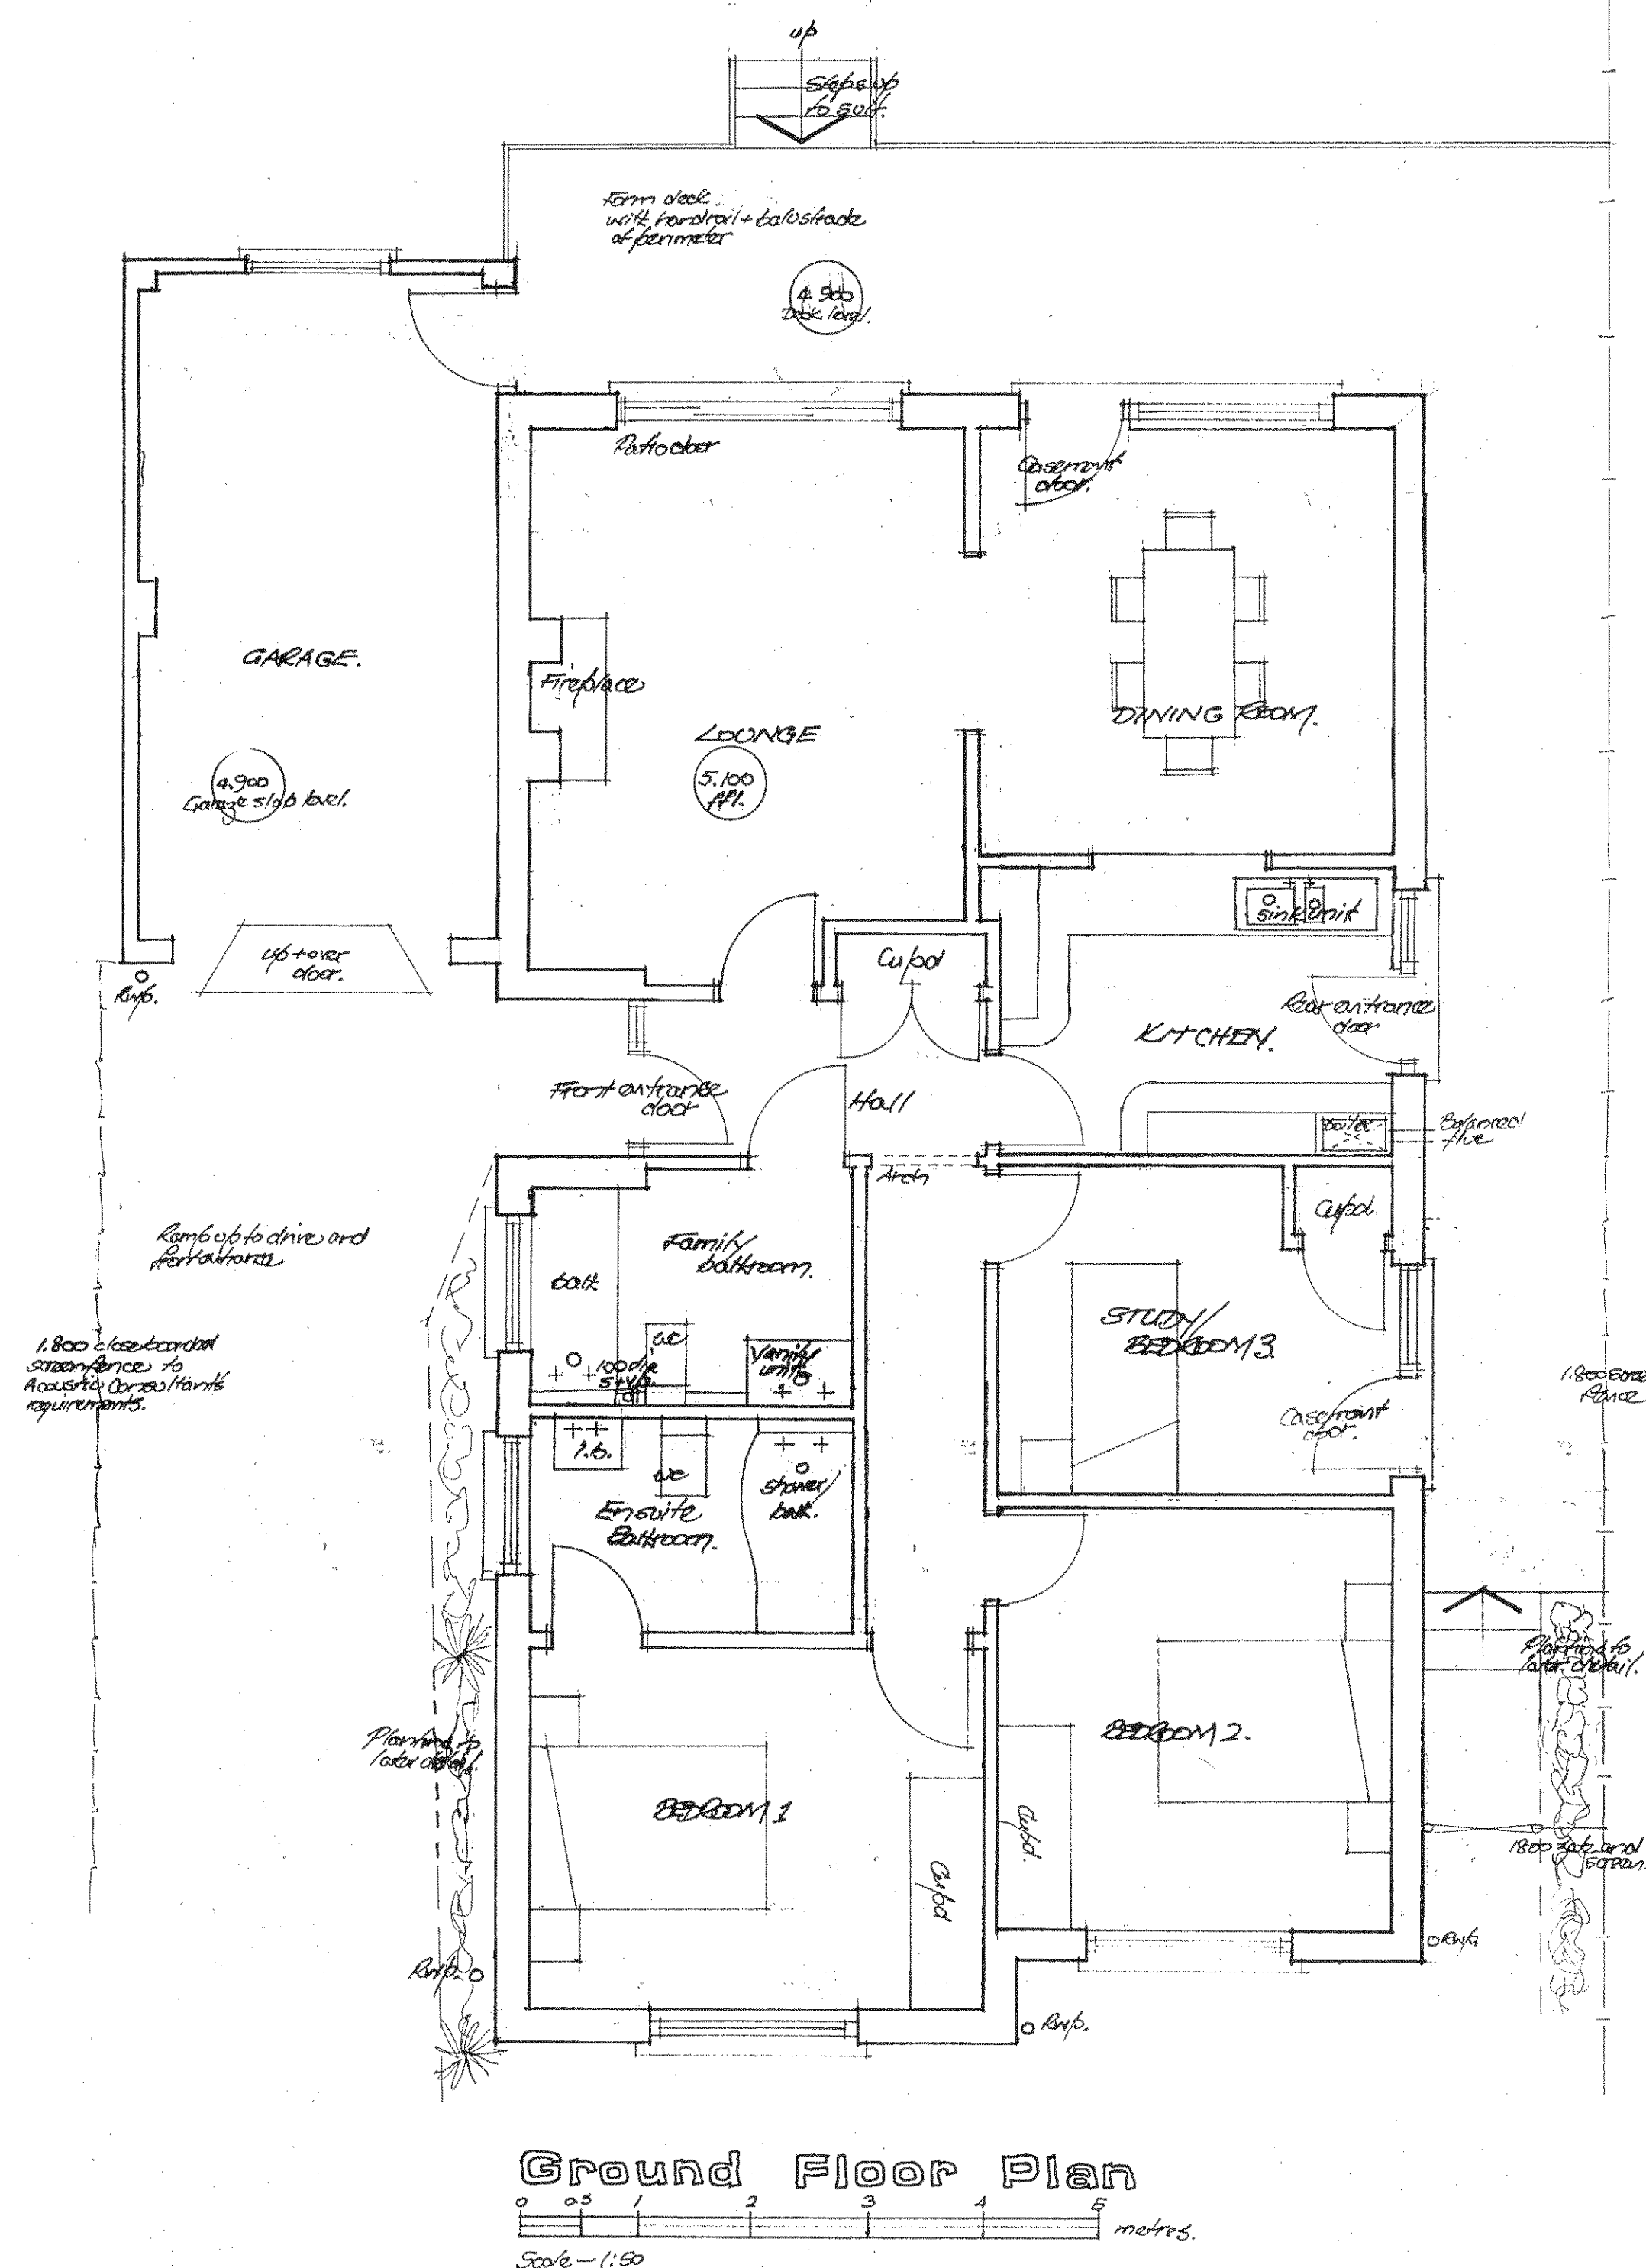
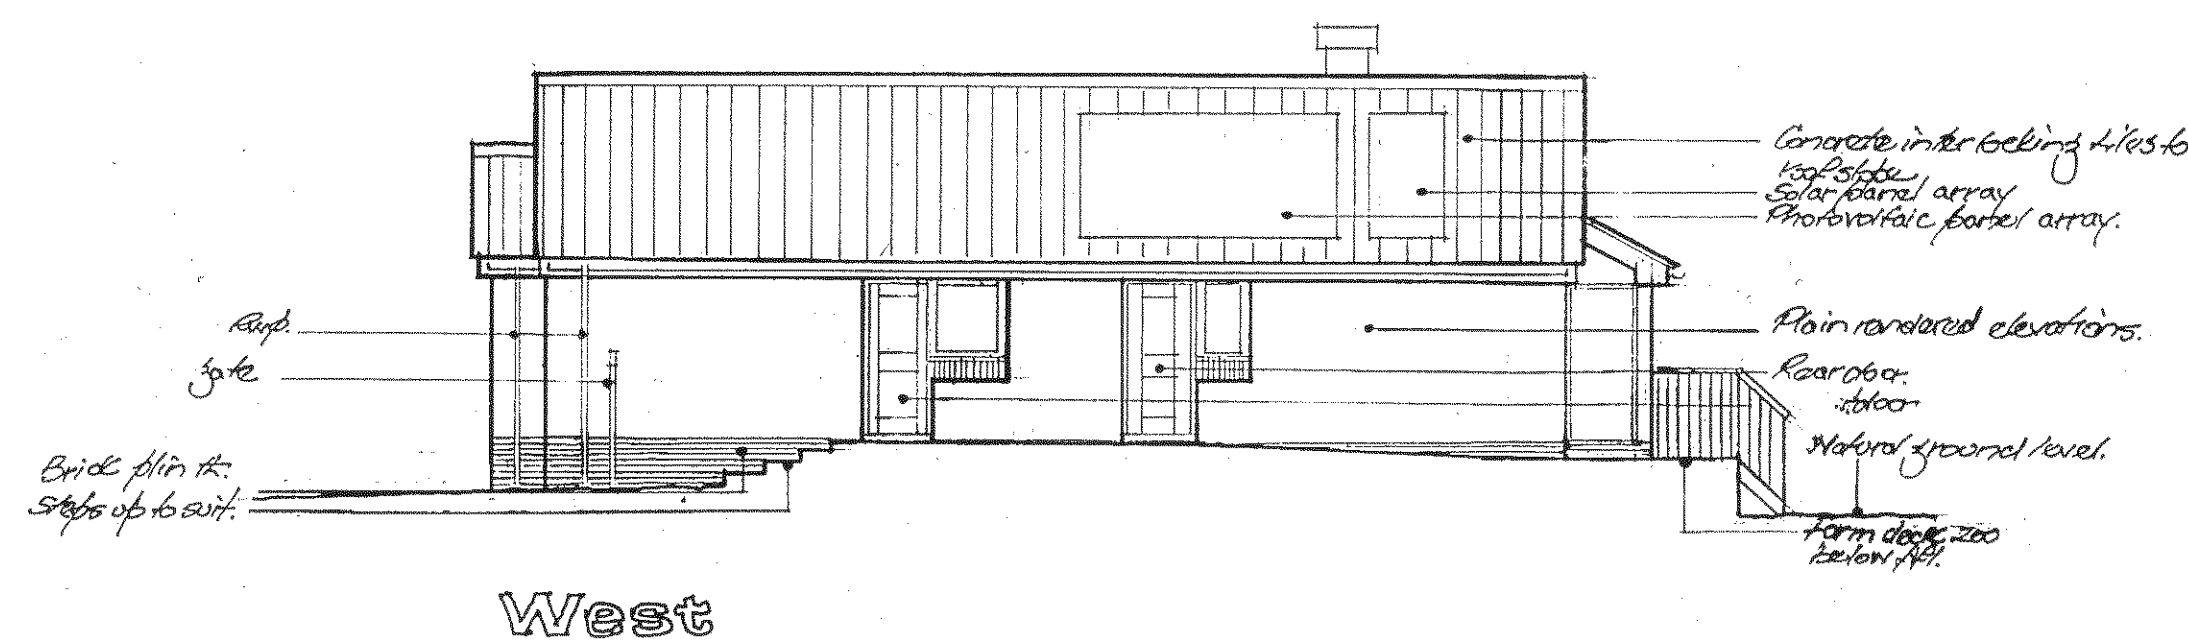
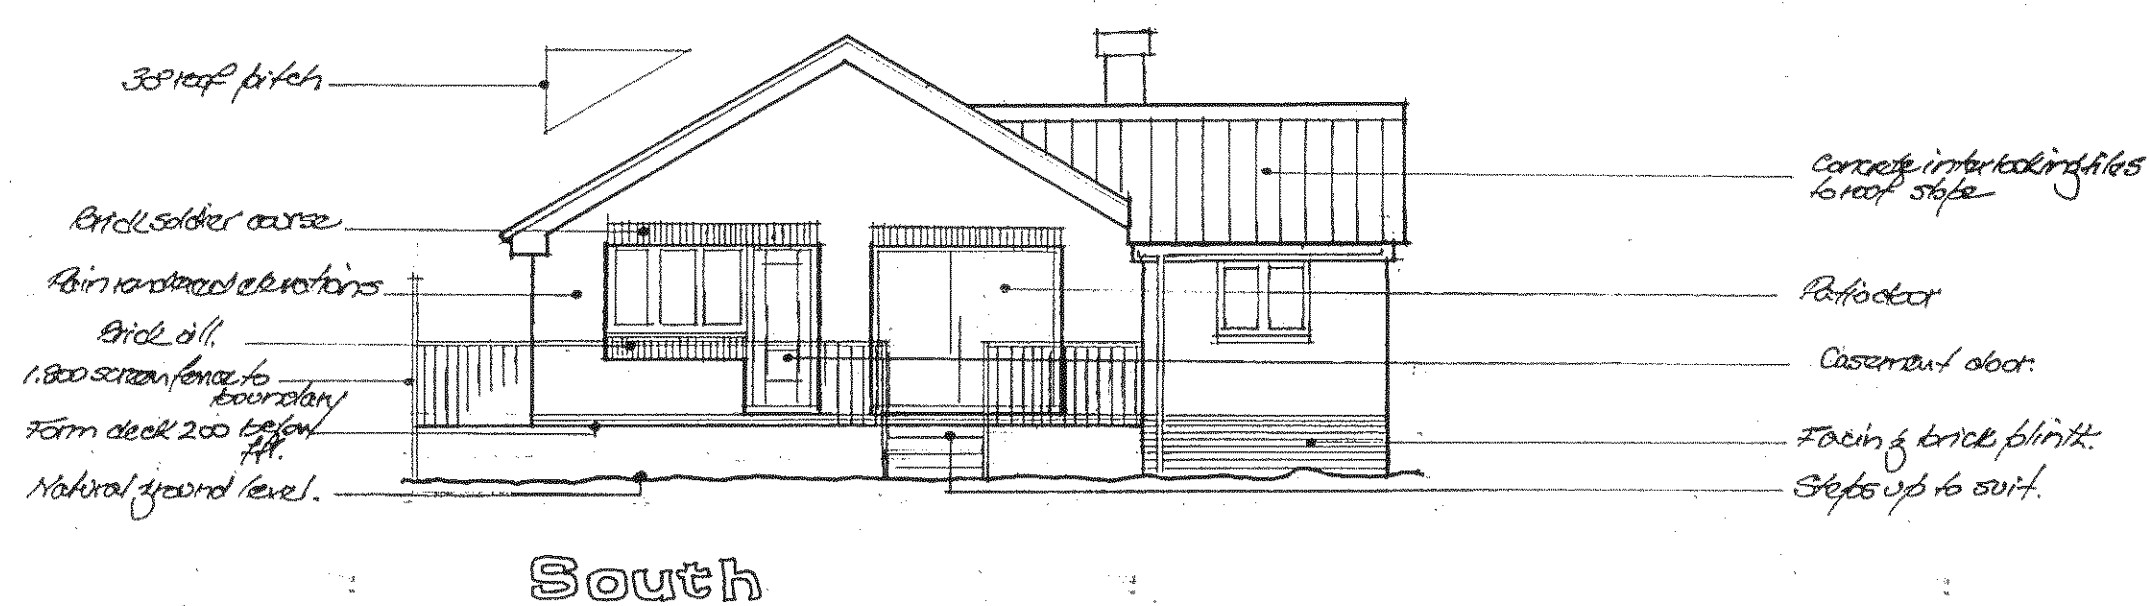
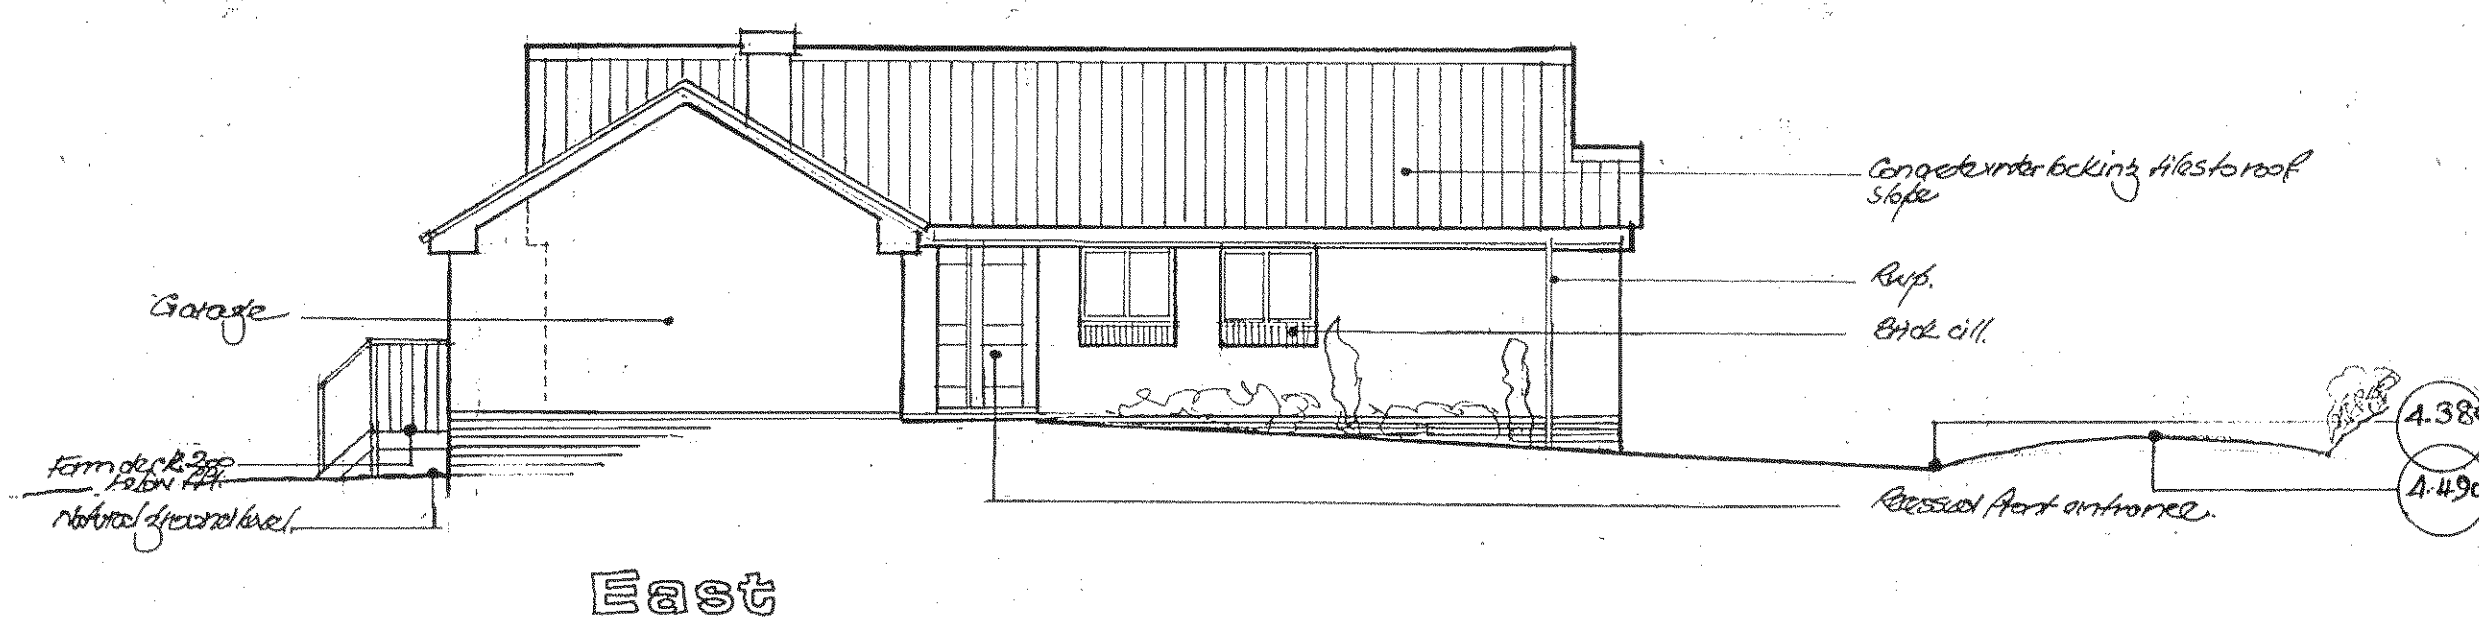


NOTES:
All dimensions must be checked on site and not scaled from this drawing, except for town planning purposes.

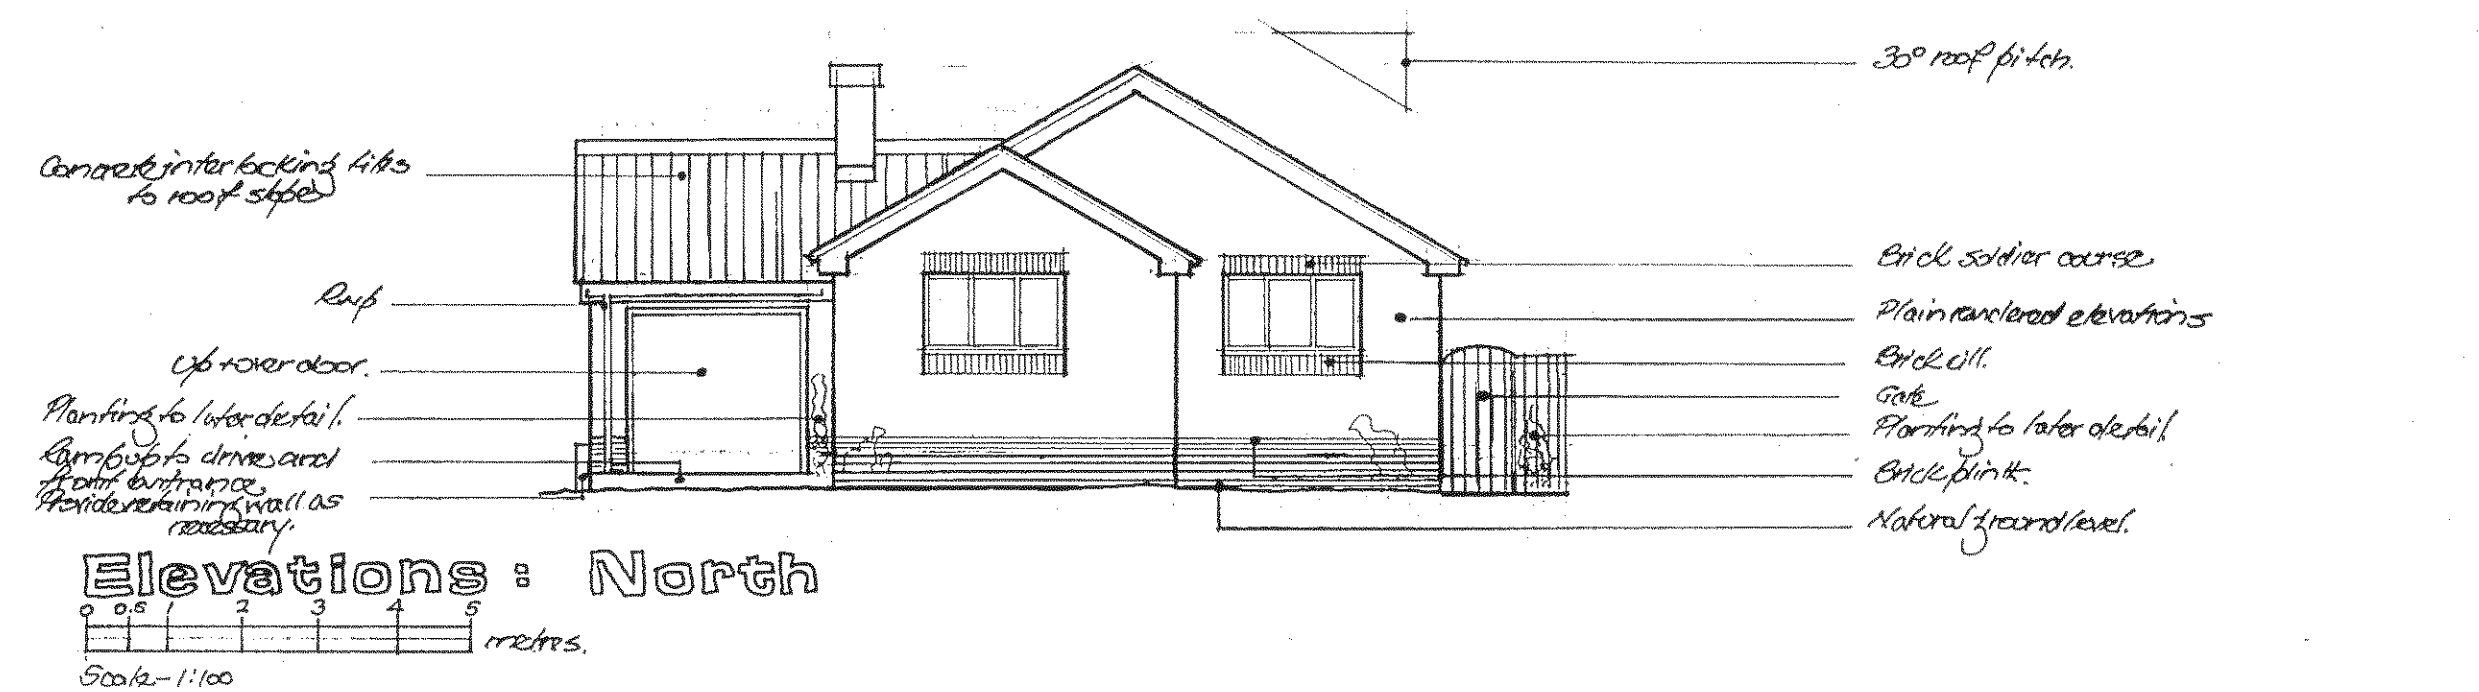

Date	Revisions	Author
20/05/15	Levels added	JAH
08/05/14	Revised to comply with Local Plan	JAH
20/06/17	All increased to 5.000	JAH
28/02/17	Deck added	JAH
17/05/16	Construction detail added	JAH

© copyright

J. Higham Associates
CHARTERED SURVEYORS

Woodlands,
Normandy,
Guildford,
Surrey GU3 2HT

Tel: 01252 345958

Client,

Pagham Beach (Holdings) Ltd.

Job Title

Land at
HARBOUR ROAD,
PAGHAM.

Drawing Title

Proposed residential development
PLOT 3
PLAN and ELEVATIONS.

Scale

1:50 and 1:100 @ A1

Date

February 2006

Drawn by

JAH

Drg. No.

06/109/06

Rev.

E