


0m 10m 20m 30m

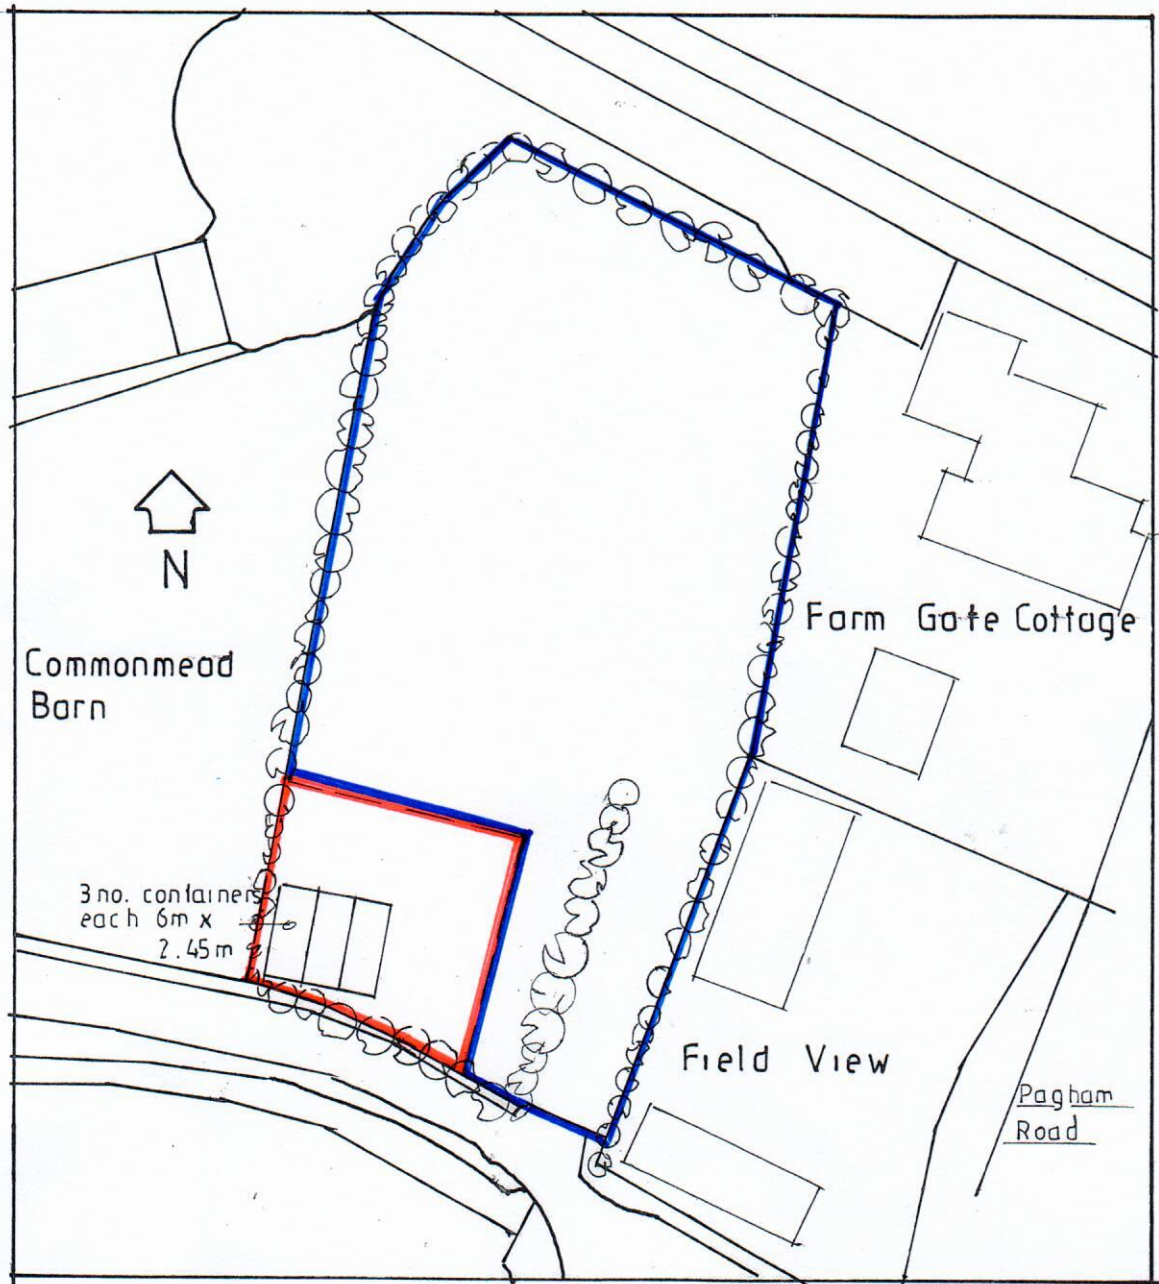

Site and Block Plan

Sussex Building Surveyors Ltd

01903 529583
adk@sussexbuildingsurveyors.com

Land at Windmill Barn,
Pagham Road,
Bognor Regis,
West Sussex.

Proposed siting of 3 no. Shipping Containers

Site & Block Plan.

Scale: 1:500 Paper: A4

Date: August 2018

Dwg No.: SBS/423/01 A

All dimensions to be checked on site.
Do not scale except for planning purposes.