


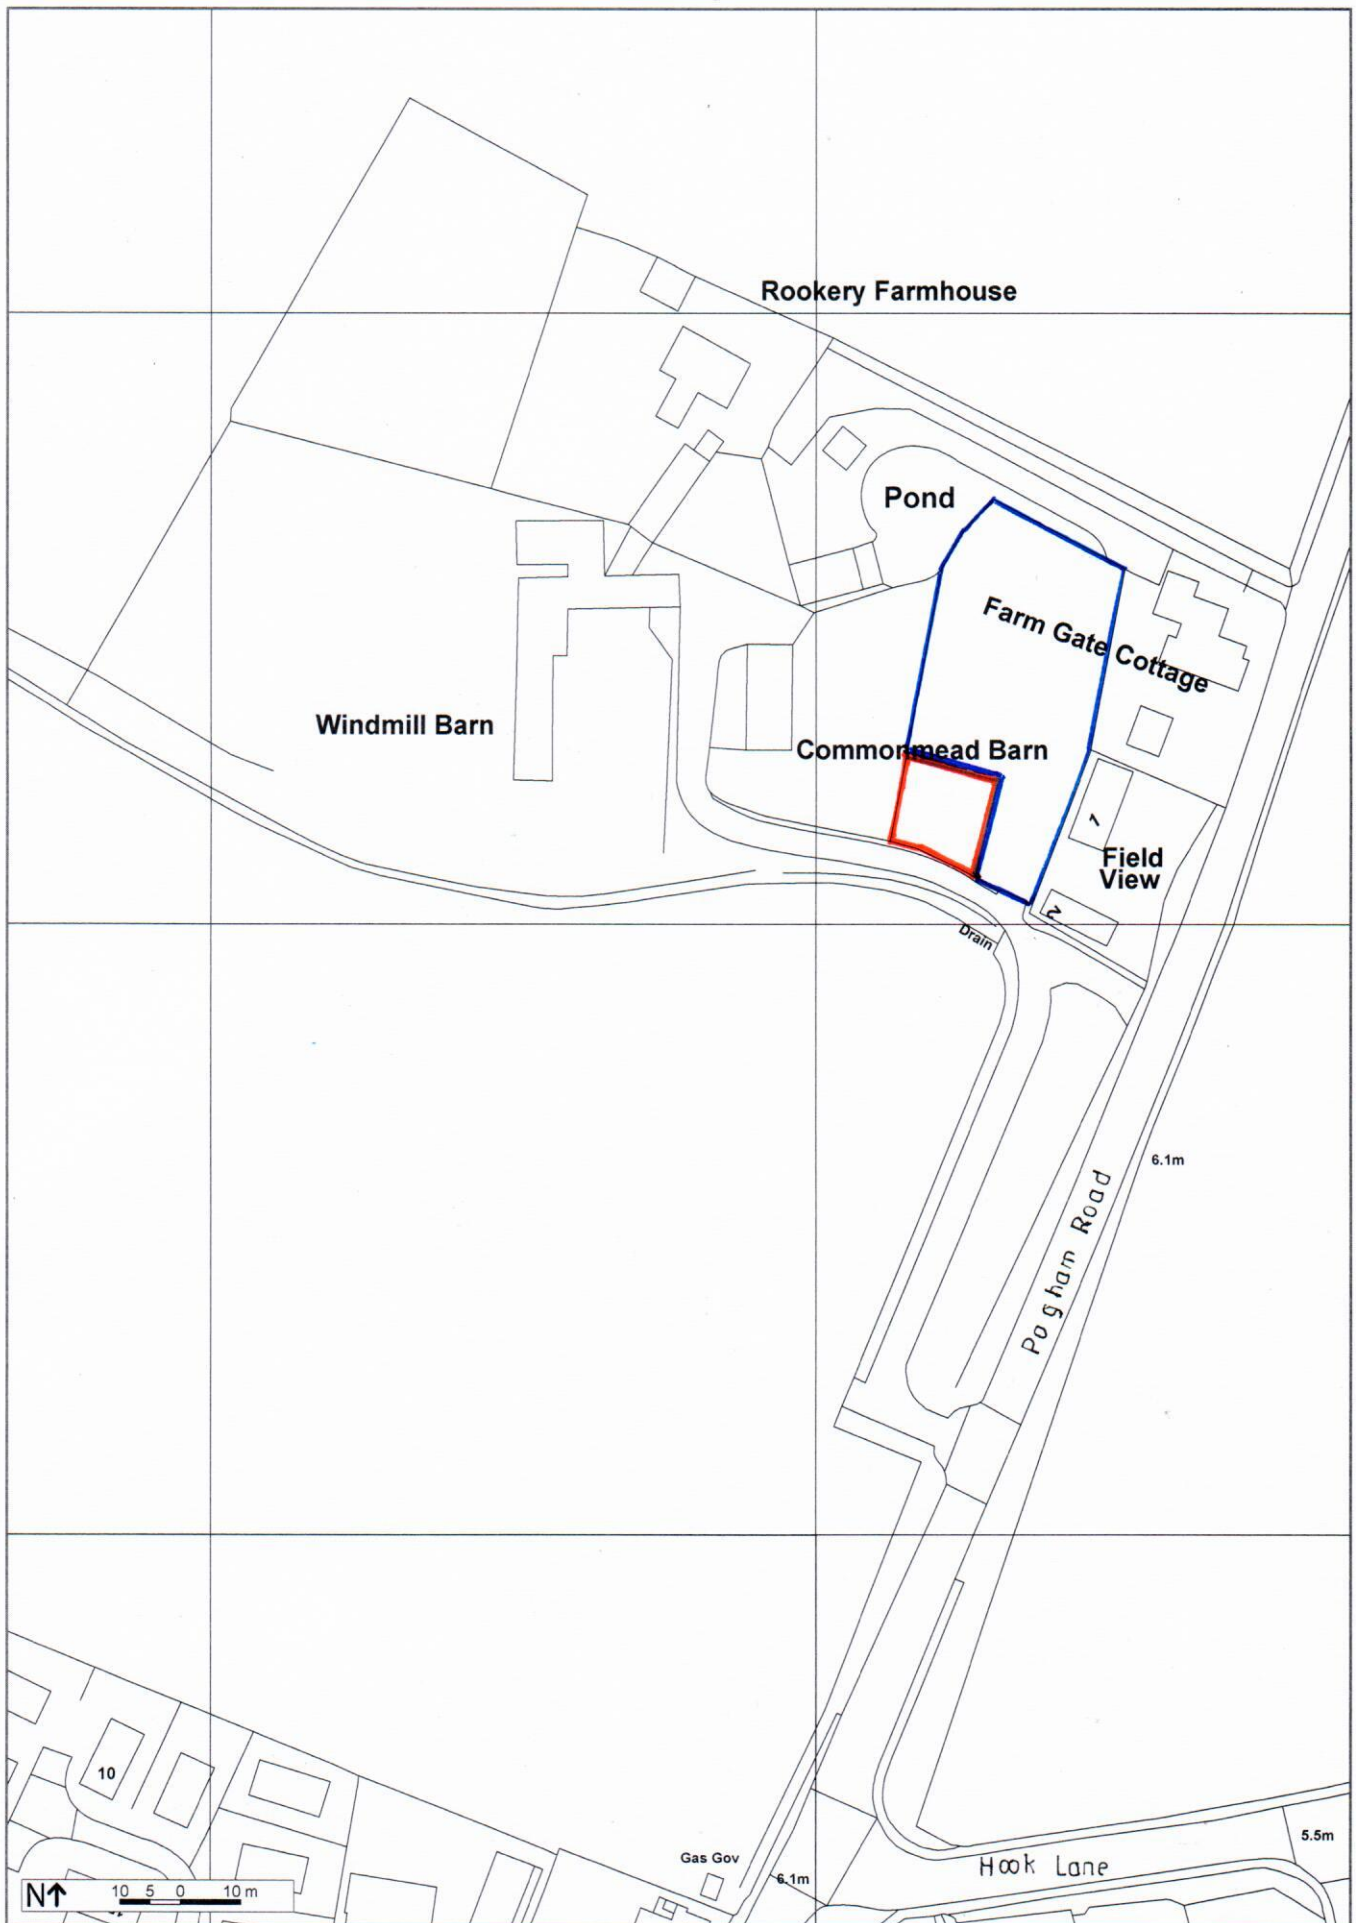

Windmill Barn, Pagham Road,
Nyetimber, Bognor Regis, West
Sussex.

Ref: SBS/103

F!ND
PROFESSIONAL MAPPING INTELLIGENCE

Scale	1:1,250
Date	11/07/12

OS Ordnance Survey