


0 m 10 m 20 m 30 m

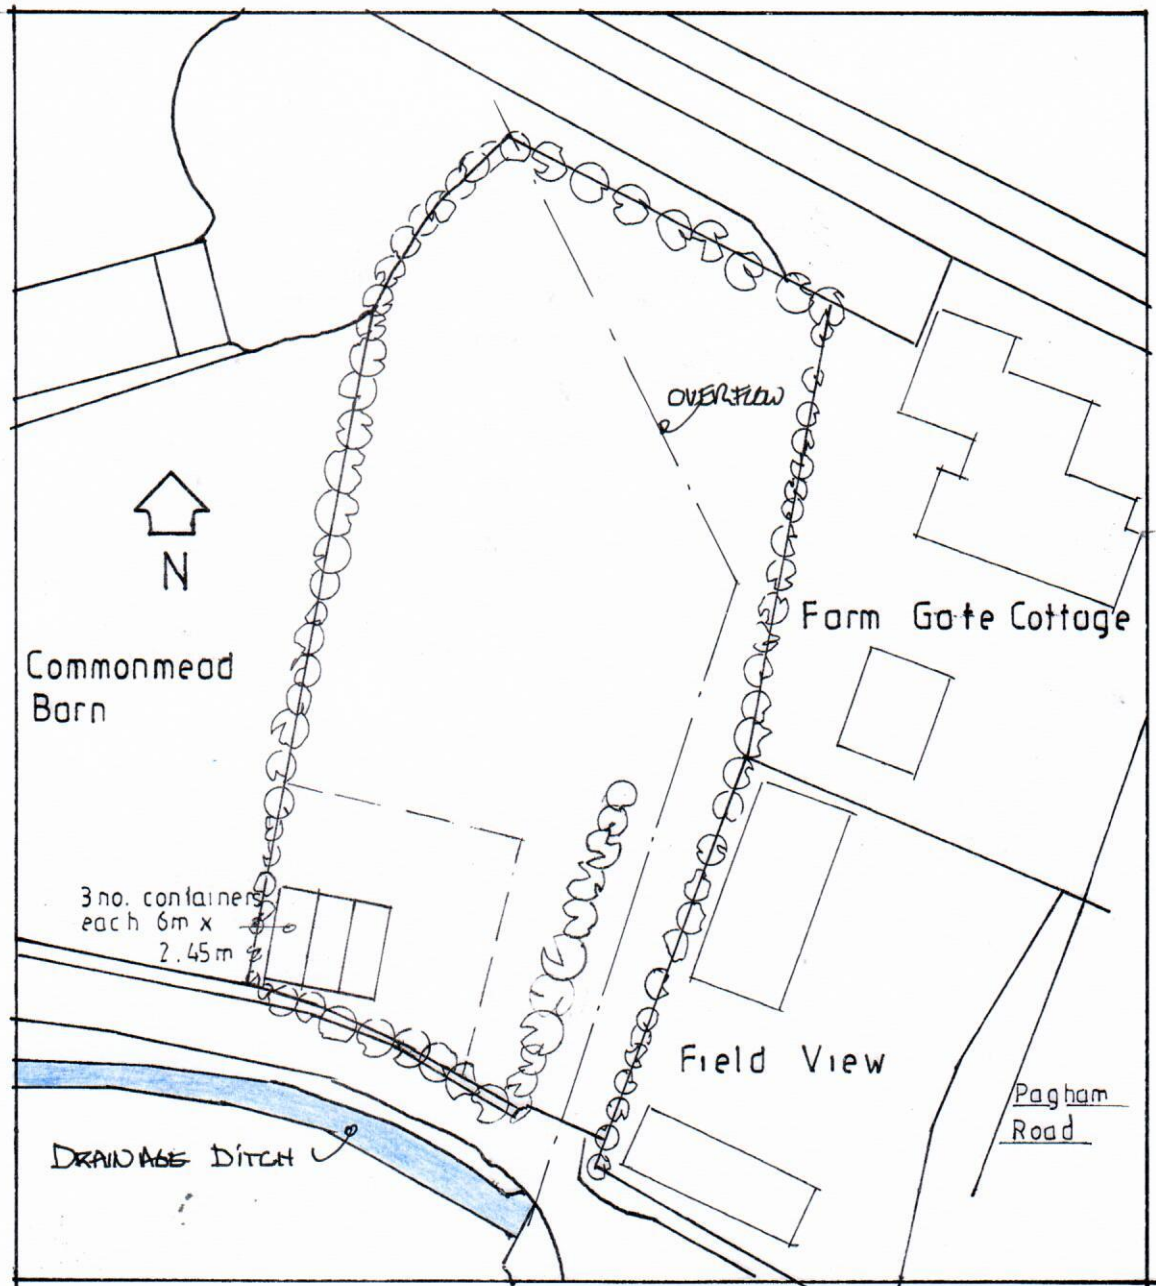

Site and Block Plan

Sussex Building Surveyors Ltd

01903 529583
adk@sussexbuildingsurveyors.com

Land at Windmill Barn,
Pagham Road,
Bognor Regis,
West Sussex.

**Proposed siting of 3 no. Shipping
Containers**

Site & Block Plan.

Scale: 1:500

Paper: A4

Date: August 2018

Drg No.: SBS/423/01 AC

All dimensions to be checked on site.
Do not scale except for planning purposes.