


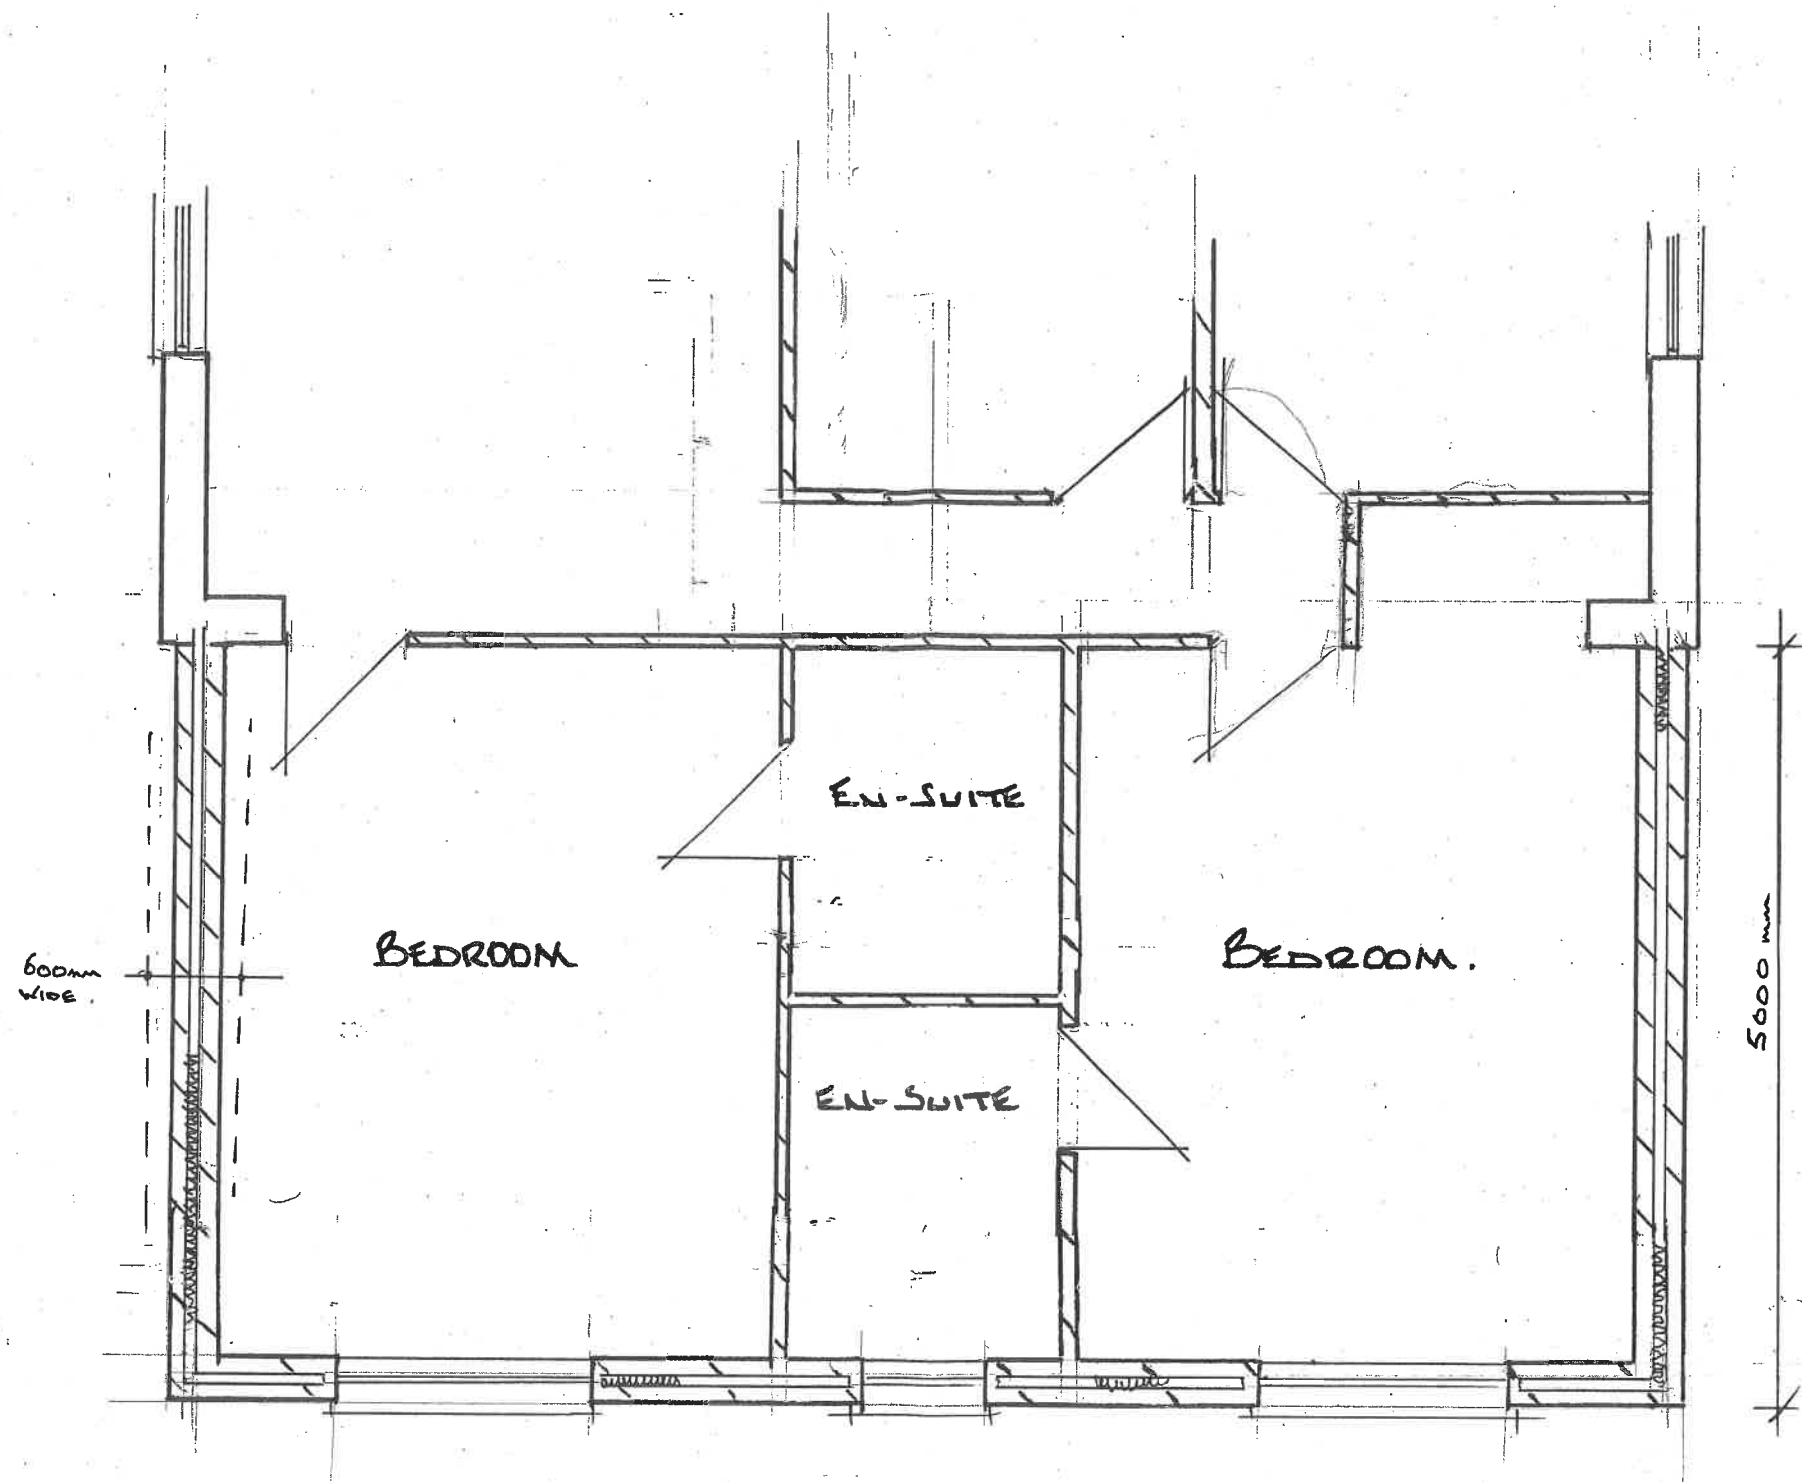

PROPOSED G.F. PLAN.
[1:50]

FRONT SINGLE EXTENSION - 28 HARBOUR ROAD, PAGHAM, W.SX