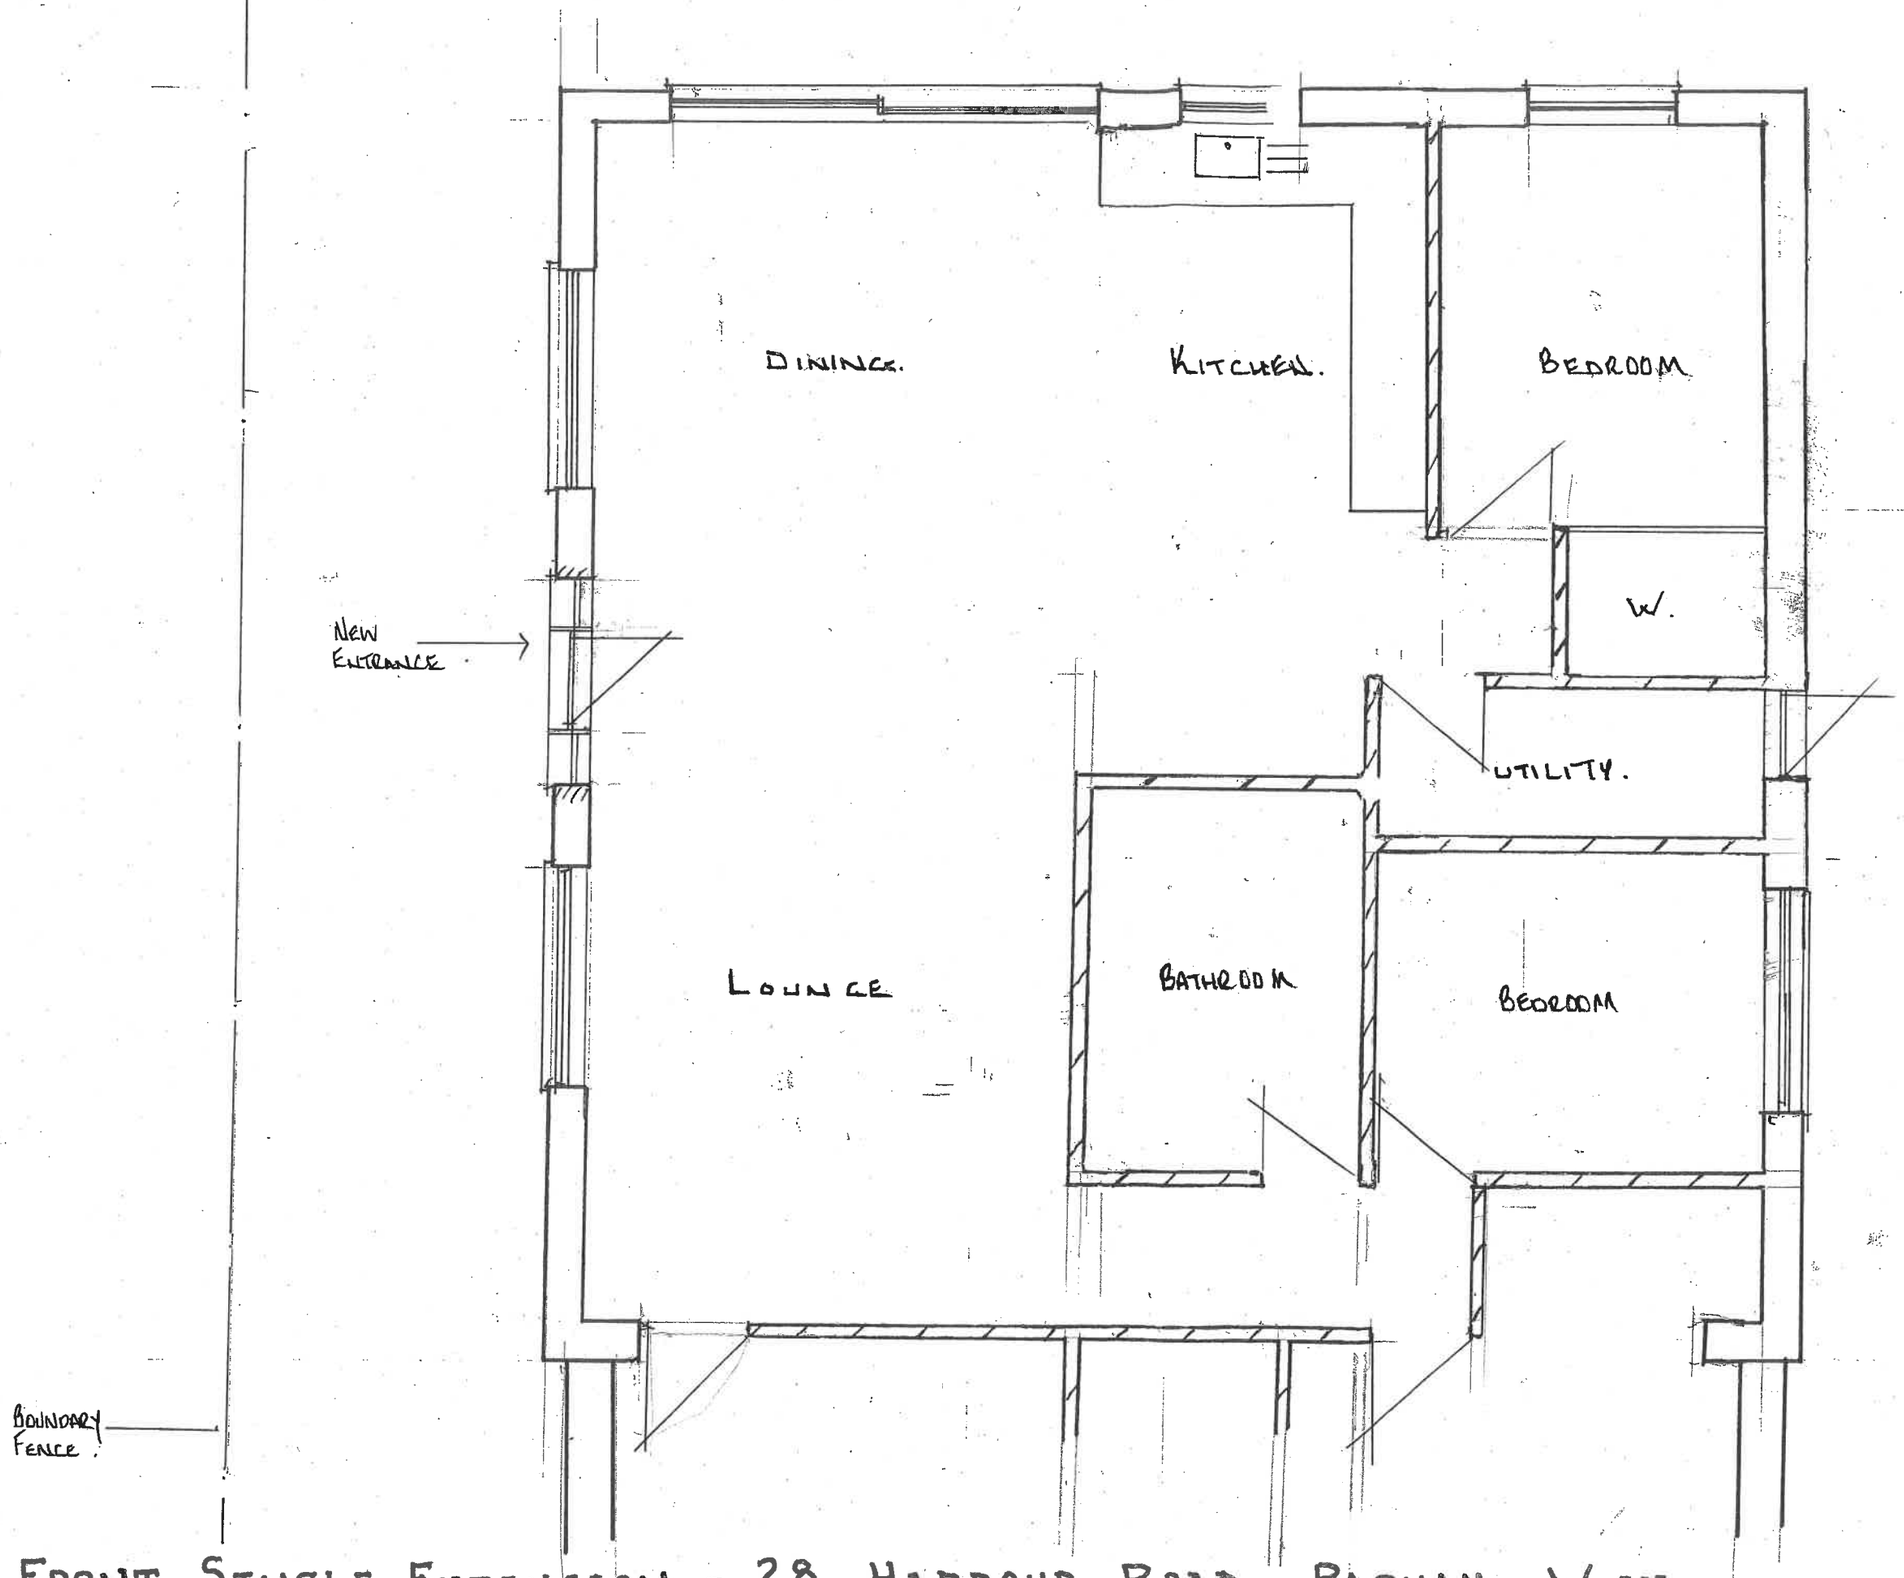

GROUND FLOOR PLAN AS PROPOSED 1:50

FRONT SINGLE EXTENSION - 28 HARBOUR ROAD, PAGHAM, W.SX.

ARUN DISTRICT COUNCIL P/94/19/HH