


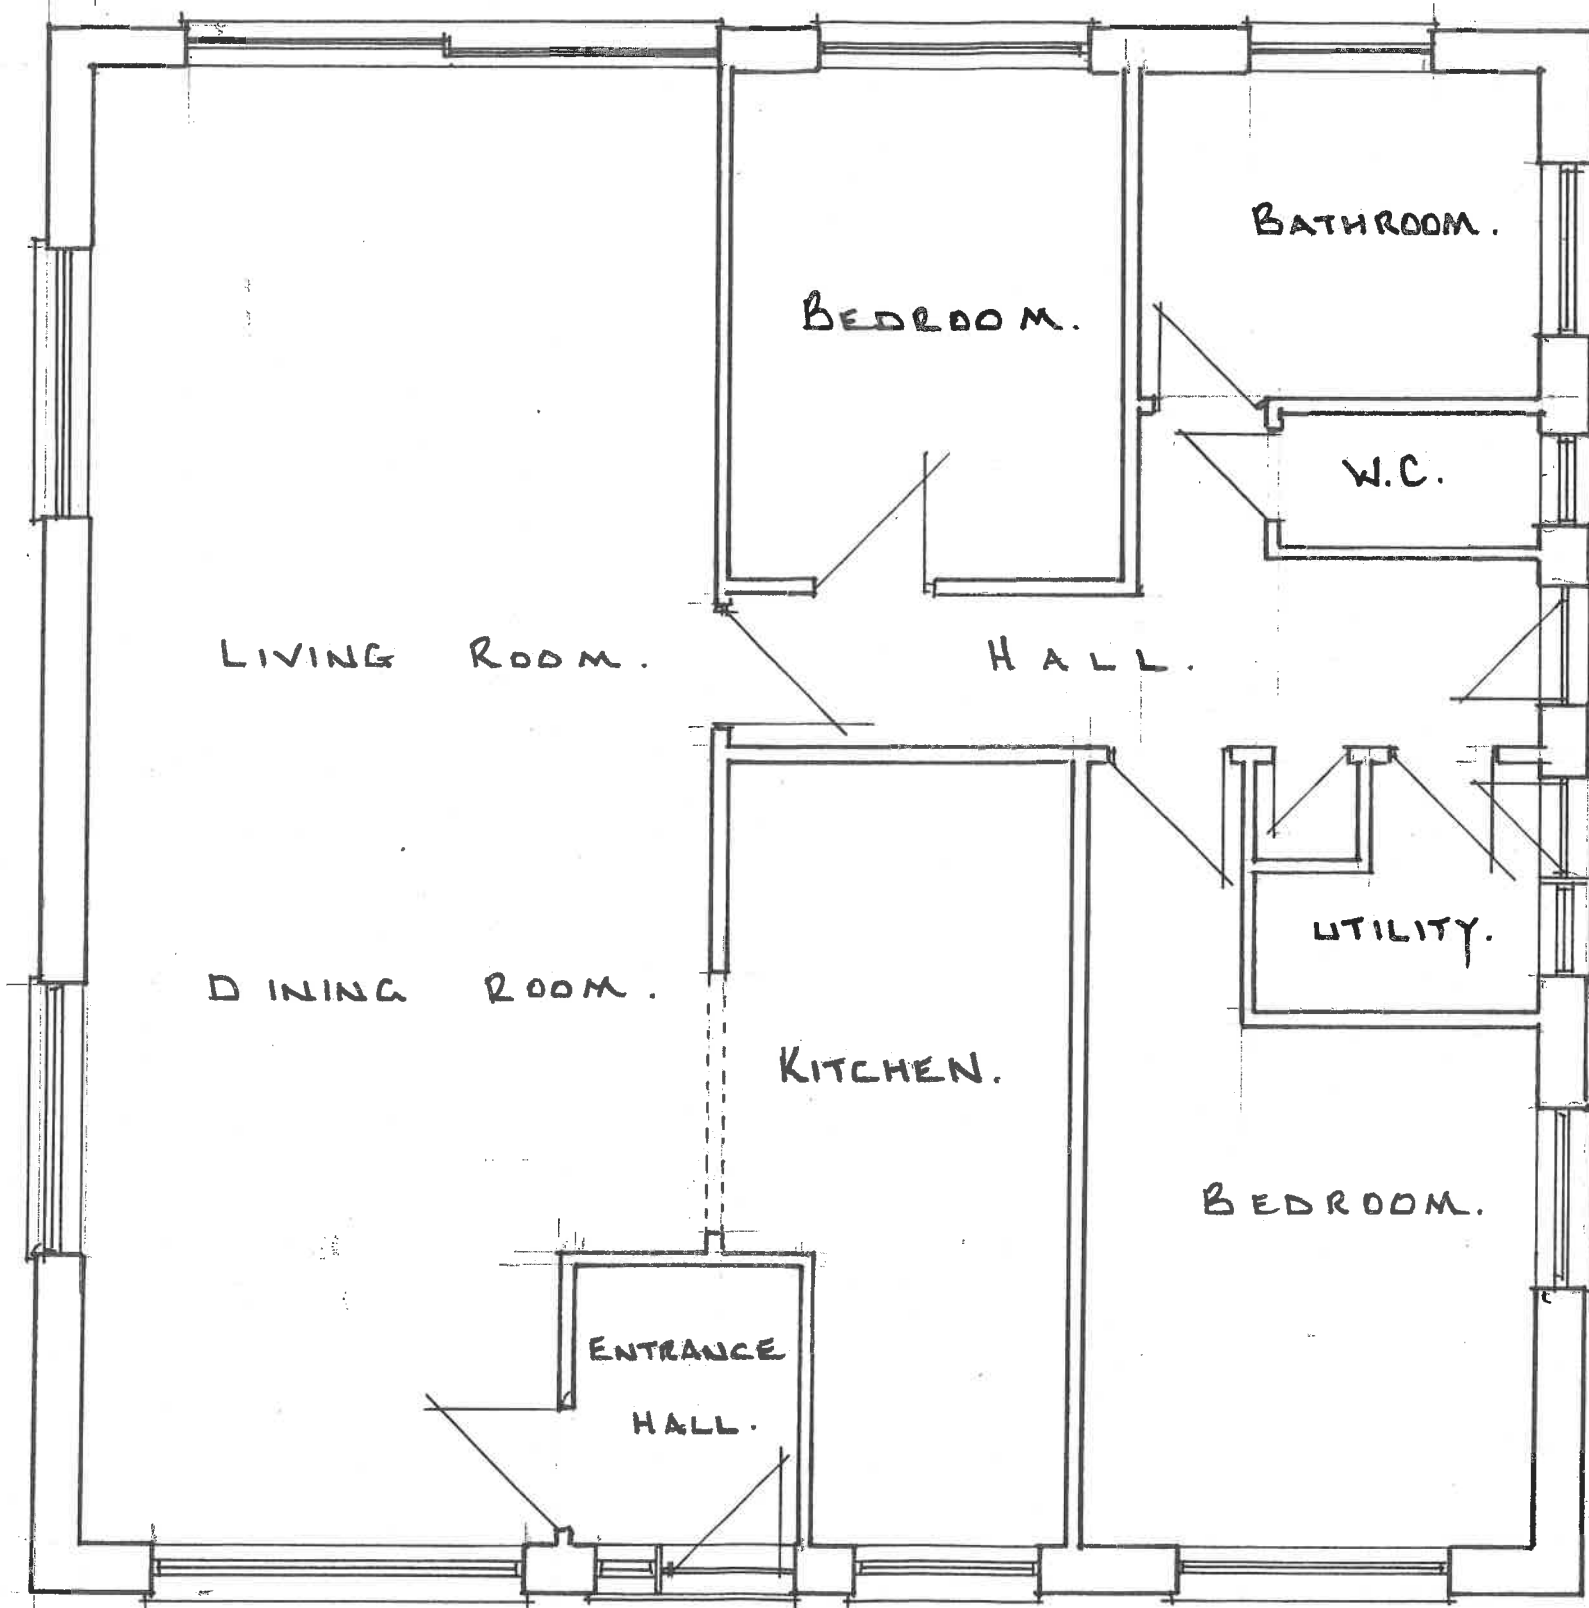

GROUND FLOOR PLAN AS
EXISTING. (1:50)

FRONT SINGLE EXTENSION - 28 HARBOUR ROAD, PAGHAM, W.SX.