

08 NOV 2013

Planning and Development Services
Arun District Council
Arun Civic Centre
Maltravers Road
Littlehampton
West Sussex
BN17 5LF

ARUN DISTRICT COUNCIL

08 NOV 2013

RECEIVED

Developer Services
Southern Water
Southern House
Sparrowgrove
Otterbourne
Hampshire
SO21 2SW

Tel: 0330 303 0119

Email: developerservices@southernwater.co.uk

Your Ref

P/95/13/NMA

Our Ref

PLAN-004449

Date

05/11/2013

Dear Sir

Proposal: Application for a non-material amendment following a grant of planning permission P/17/13 - Proposed parapet wall to the North and West elevations.
Site: 22 Harbour View, Bognor Regis, PO21 4RQ.
P/95/13/NMA

Thank you for your letter of 21/10/2013.

Please find attached a plan of the sewer records showing the approximate position of foul and surface water sewer within the site. The exact position of the foul and surface water sewer must be determined on site by the applicant before the layout of the proposed development is finalised.

Please note:

- No development or new tree planting should be located within 3 metres either side of the centreline of the foul and surface water sewer respectively.
- No new soakaways should be located within 5m of a public sewer.
- All existing infrastructure should be protected during the course of construction works.

Furthermore, due to changes in legislation that came in to force on 1st October 2011 regarding the future ownership of sewers it is possible that a sewer now deemed to be public could be crossing the above property. Therefore, should any sewer be found during construction works, an investigation of the sewer will be required to ascertain its condition, the number of properties served, and potential means of access before any further works commence on site.


The applicant is advised to discuss the matter further with Southern Water, Southern House, Sparrowgrove, Otterbourne, Hampshire SO21 2SW (Tel: 0330 303 0119) or www.southernwater.co.uk.

Southern Water requires a formal application for any connection to the foul and surface water sewer to be made by the applicant or developer.

We request that should this application receive planning approval, the following informative is attached to the consent:


"A formal application for connection to the public sewerage system is required in order to service this development. Please contact Southern Water, Southern House, Sparrowgrove, Otterbourne, Hampshire SO21 2SW (Tel: 0330 303 0119) or www.southernwater.co.uk".

Yours

 

Developer Services

SOUTHERN WATER

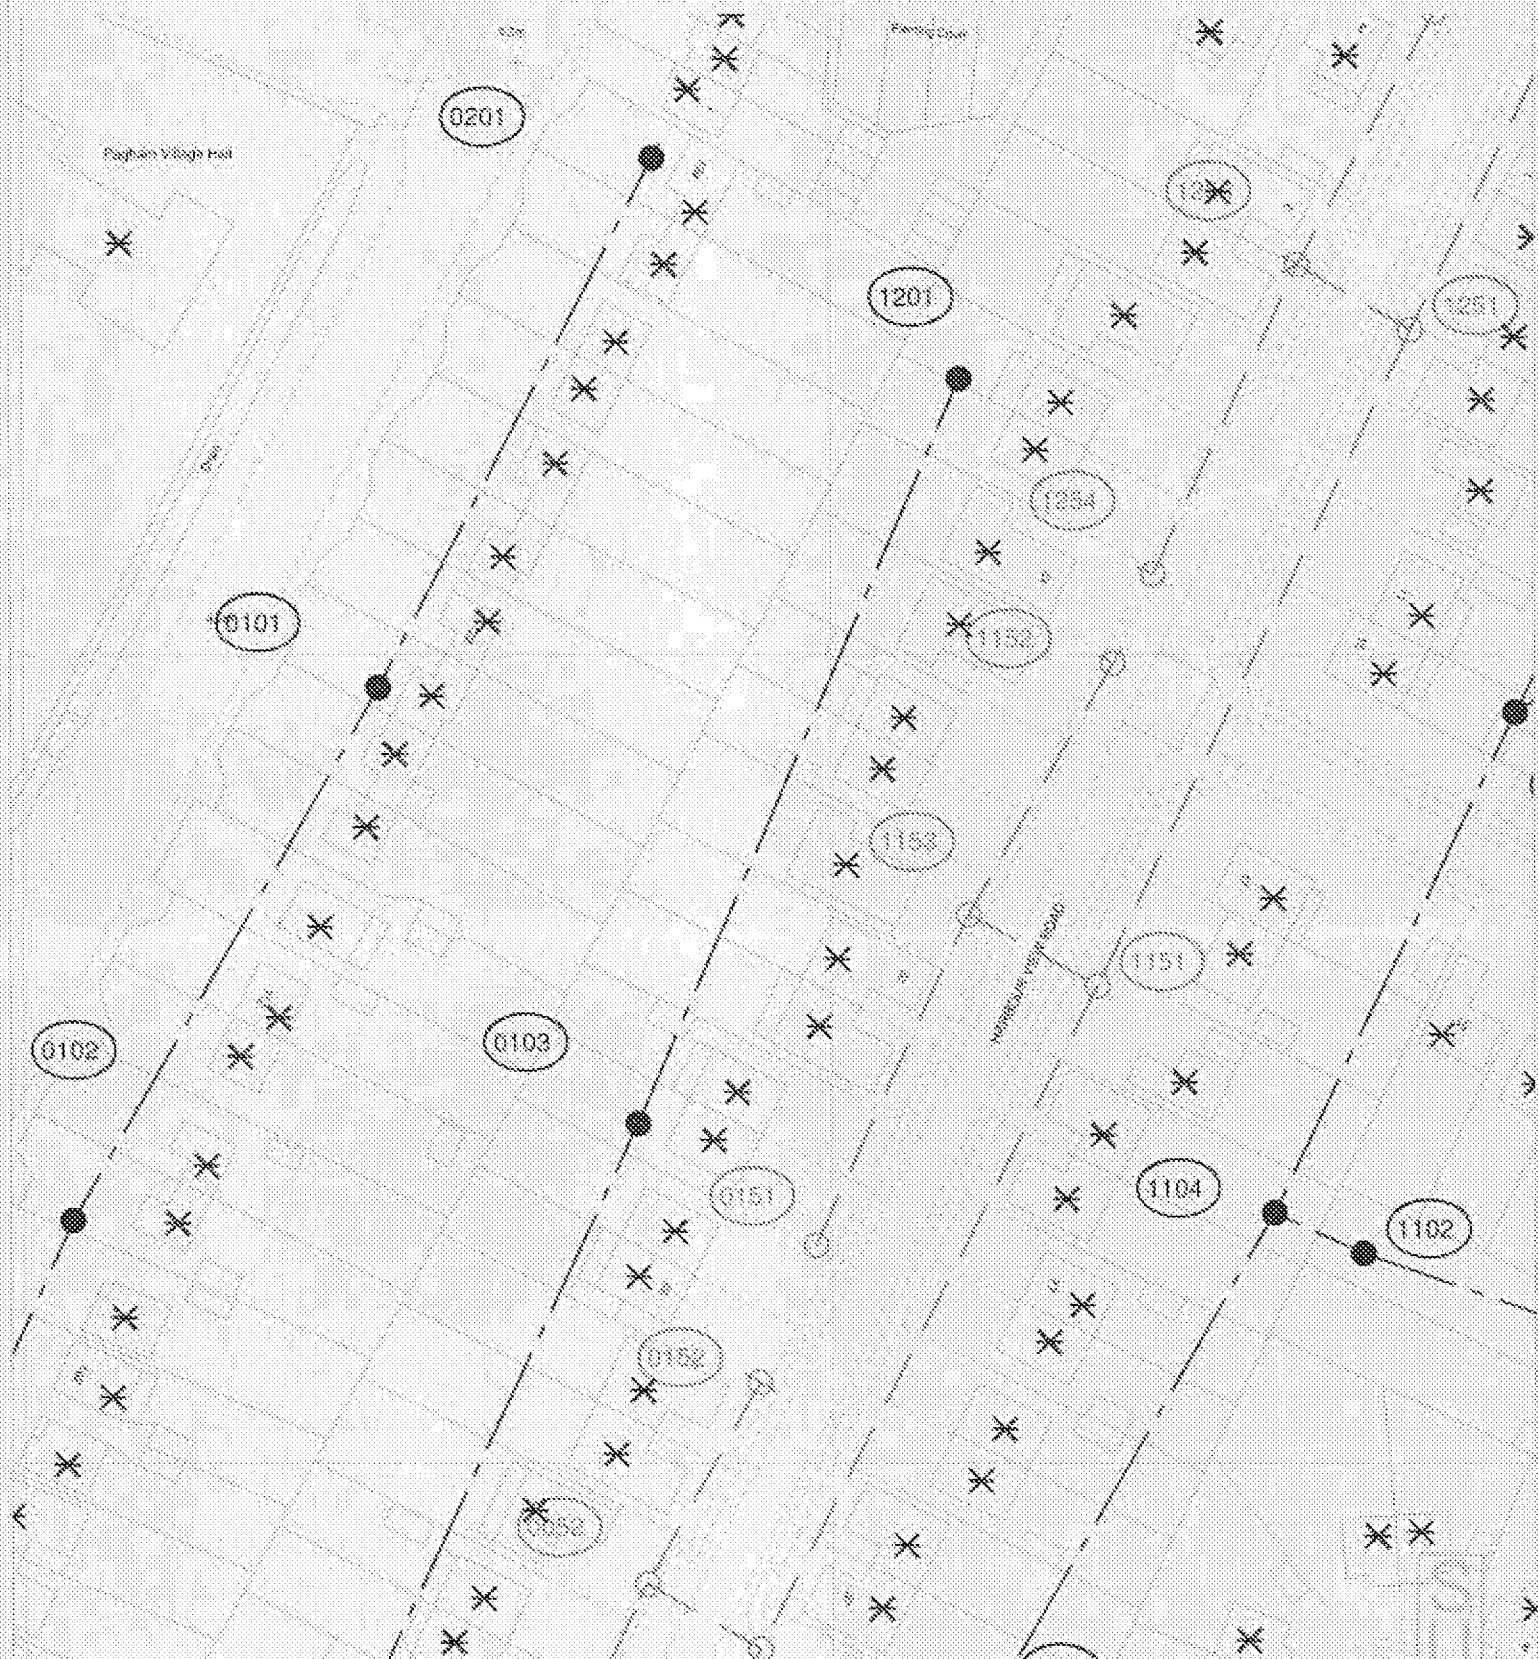

The position of pipes shown on this plan are believed to be correct, but Southern Water Services Ltd accept no responsibility in the event of inaccuracy. The actual positions should be determined on site.

Based upon Ordnance Survey Digital Data with the permission of the controller of:
H.M.S.O. Crown Copyright Electronic Licence No. WA1 2003/01

O.S. REF: SZ8998SW

Scale: 1:900

Screen Print

WARNING: BAC pipes are constructed of Borealed Asbestos Cement

WARNING: Unmarked (UNK) materials may include Borealed Asbestos Cement

 Southern Water

Printed By: Ponnarv

Date: 5-11-2013

Southern Water MapGuide Browser

Requested By:

