


west
1:100


south

east

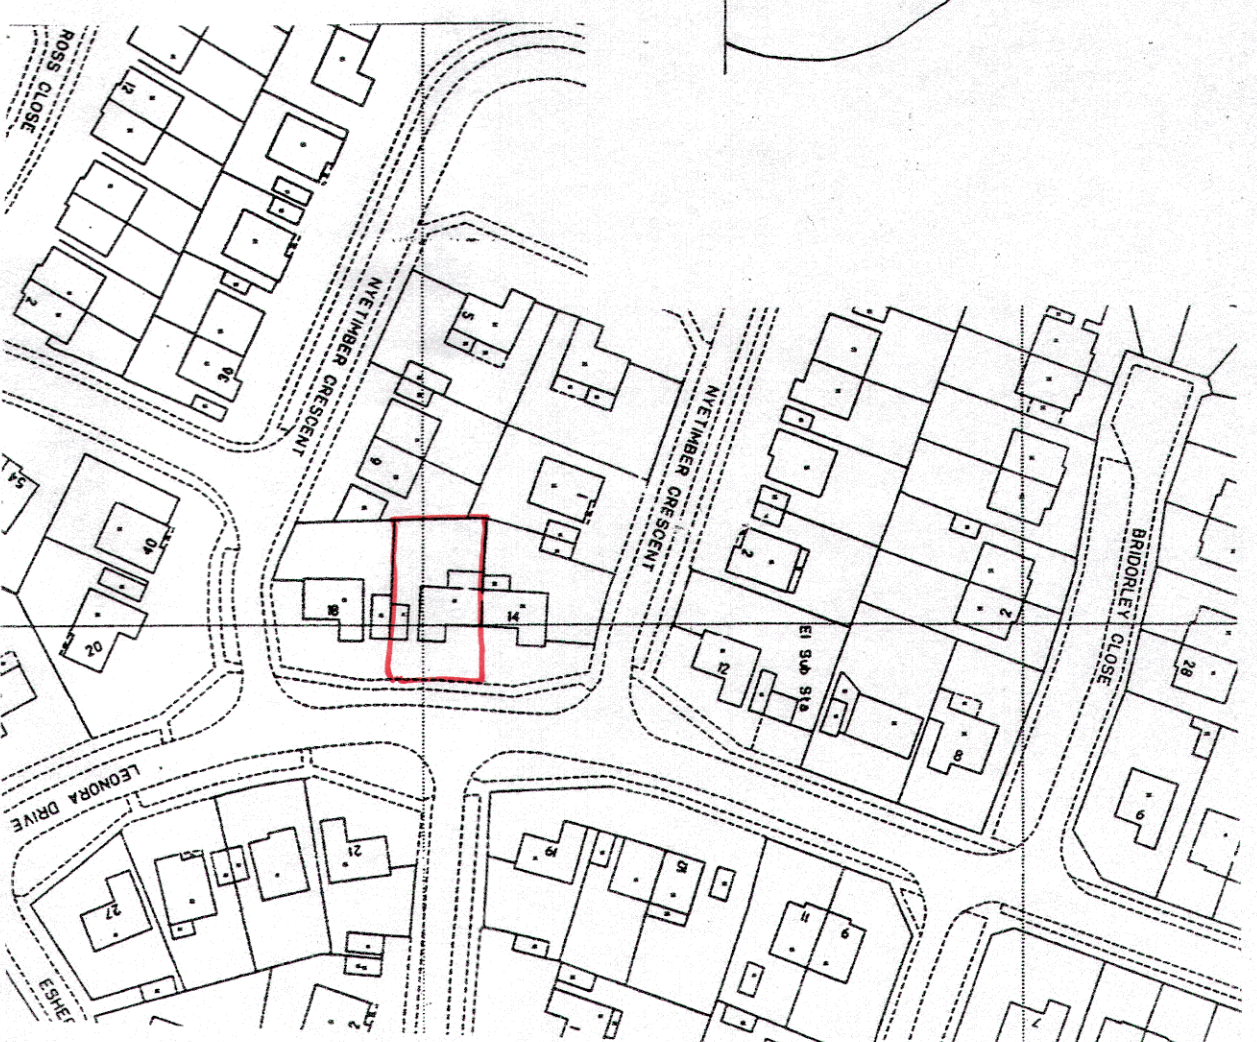

location plan

1:1250

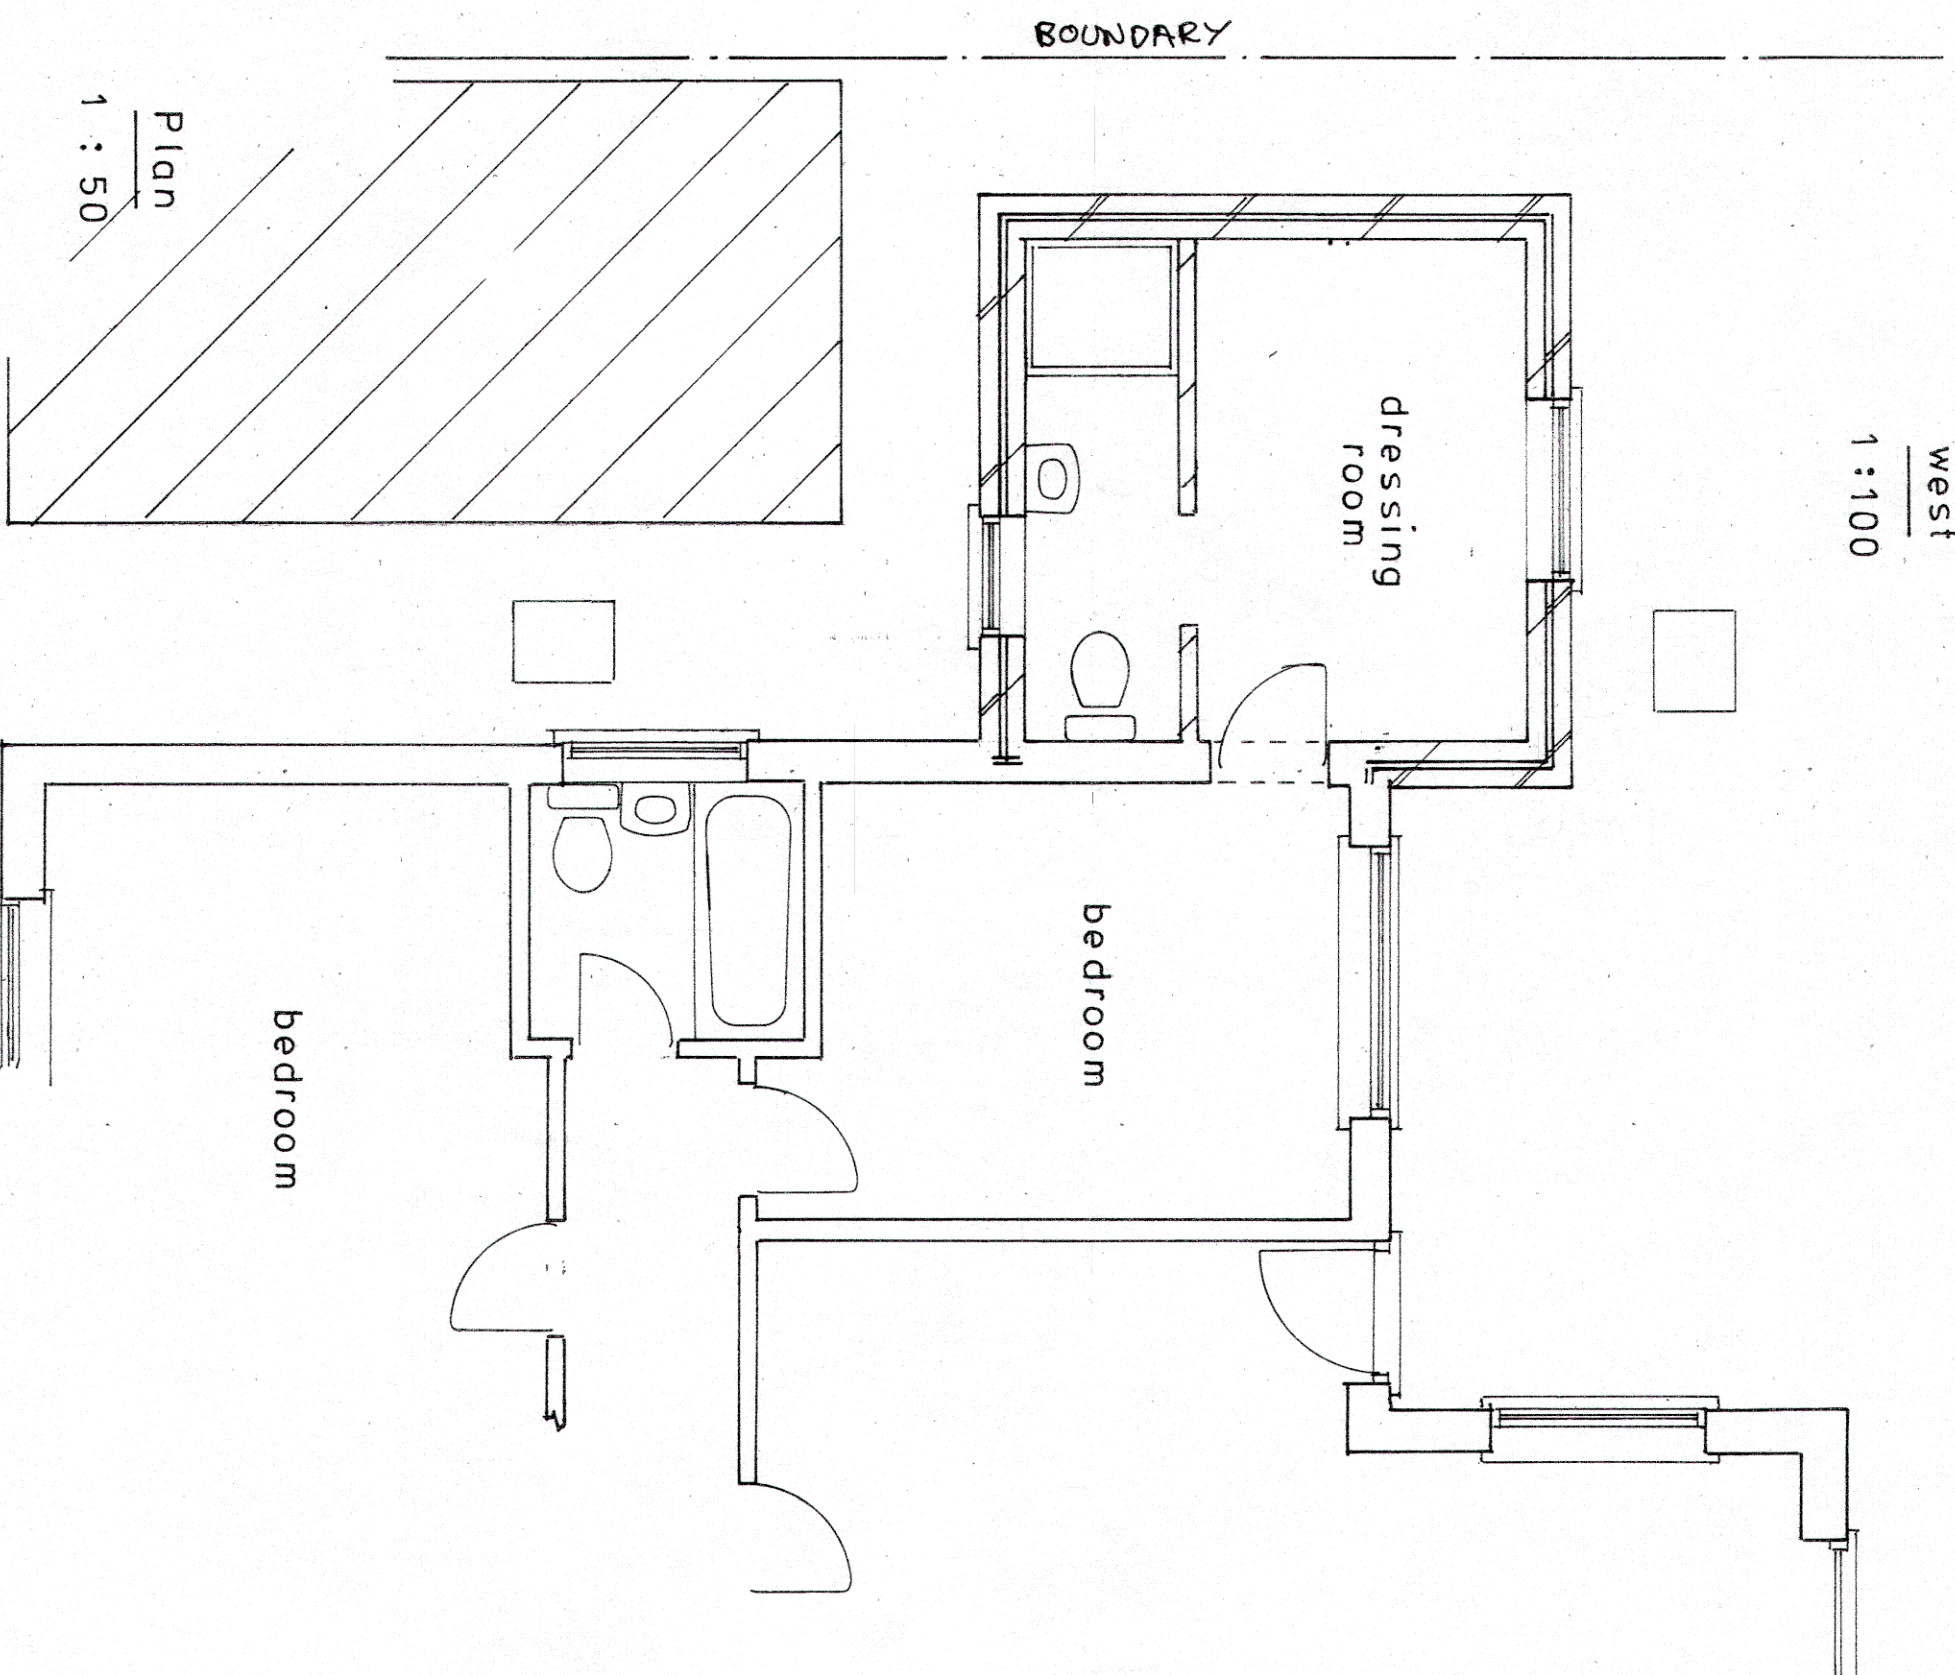


Plan
1:50

bedroom

bedroom

dressing
room

Proposed
PROPOSED SINGLE STOREY EXTENSION AT 16, LEONORA DRIVE, PAGHAM
FOR MR. & MRS. G. MILLER.

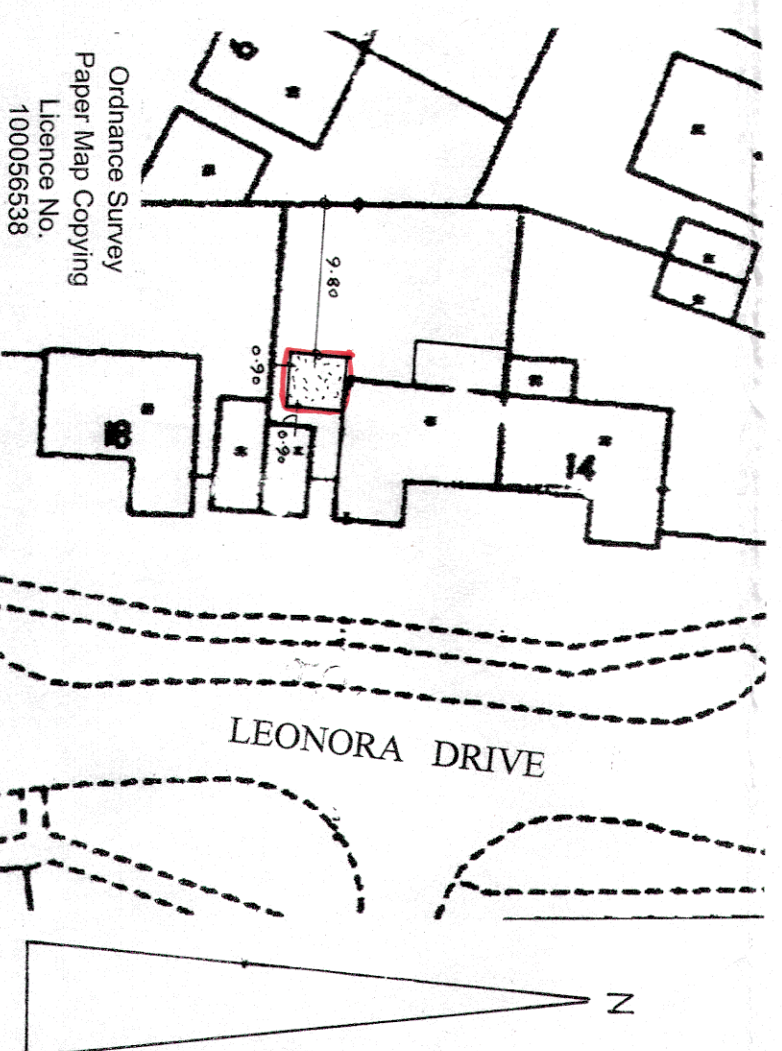

block plan

1:500

sheet 1 of 2