




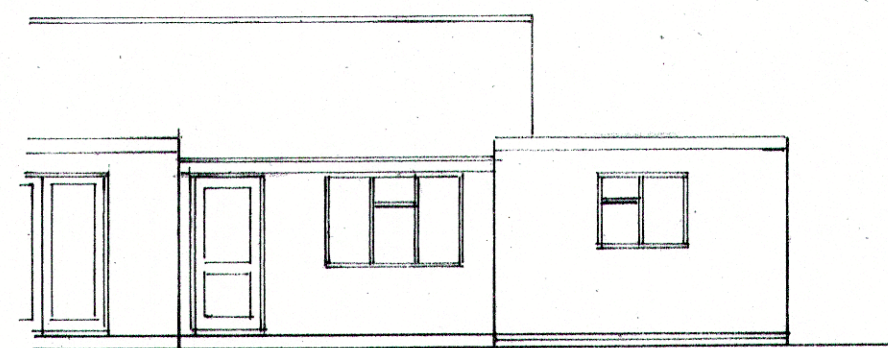

west
1:100

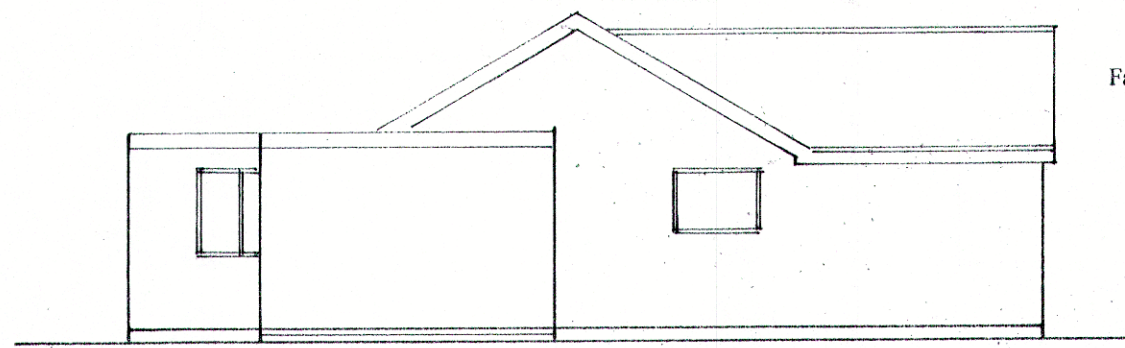


south

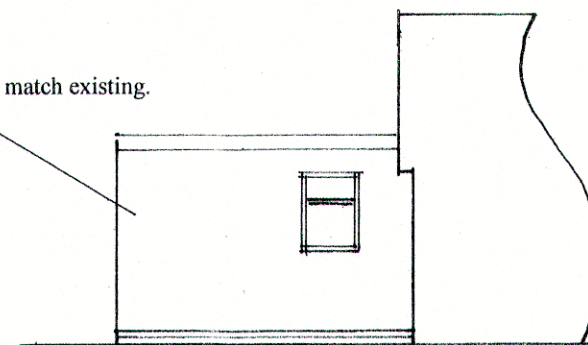


east


Facing brickwork to match existing.

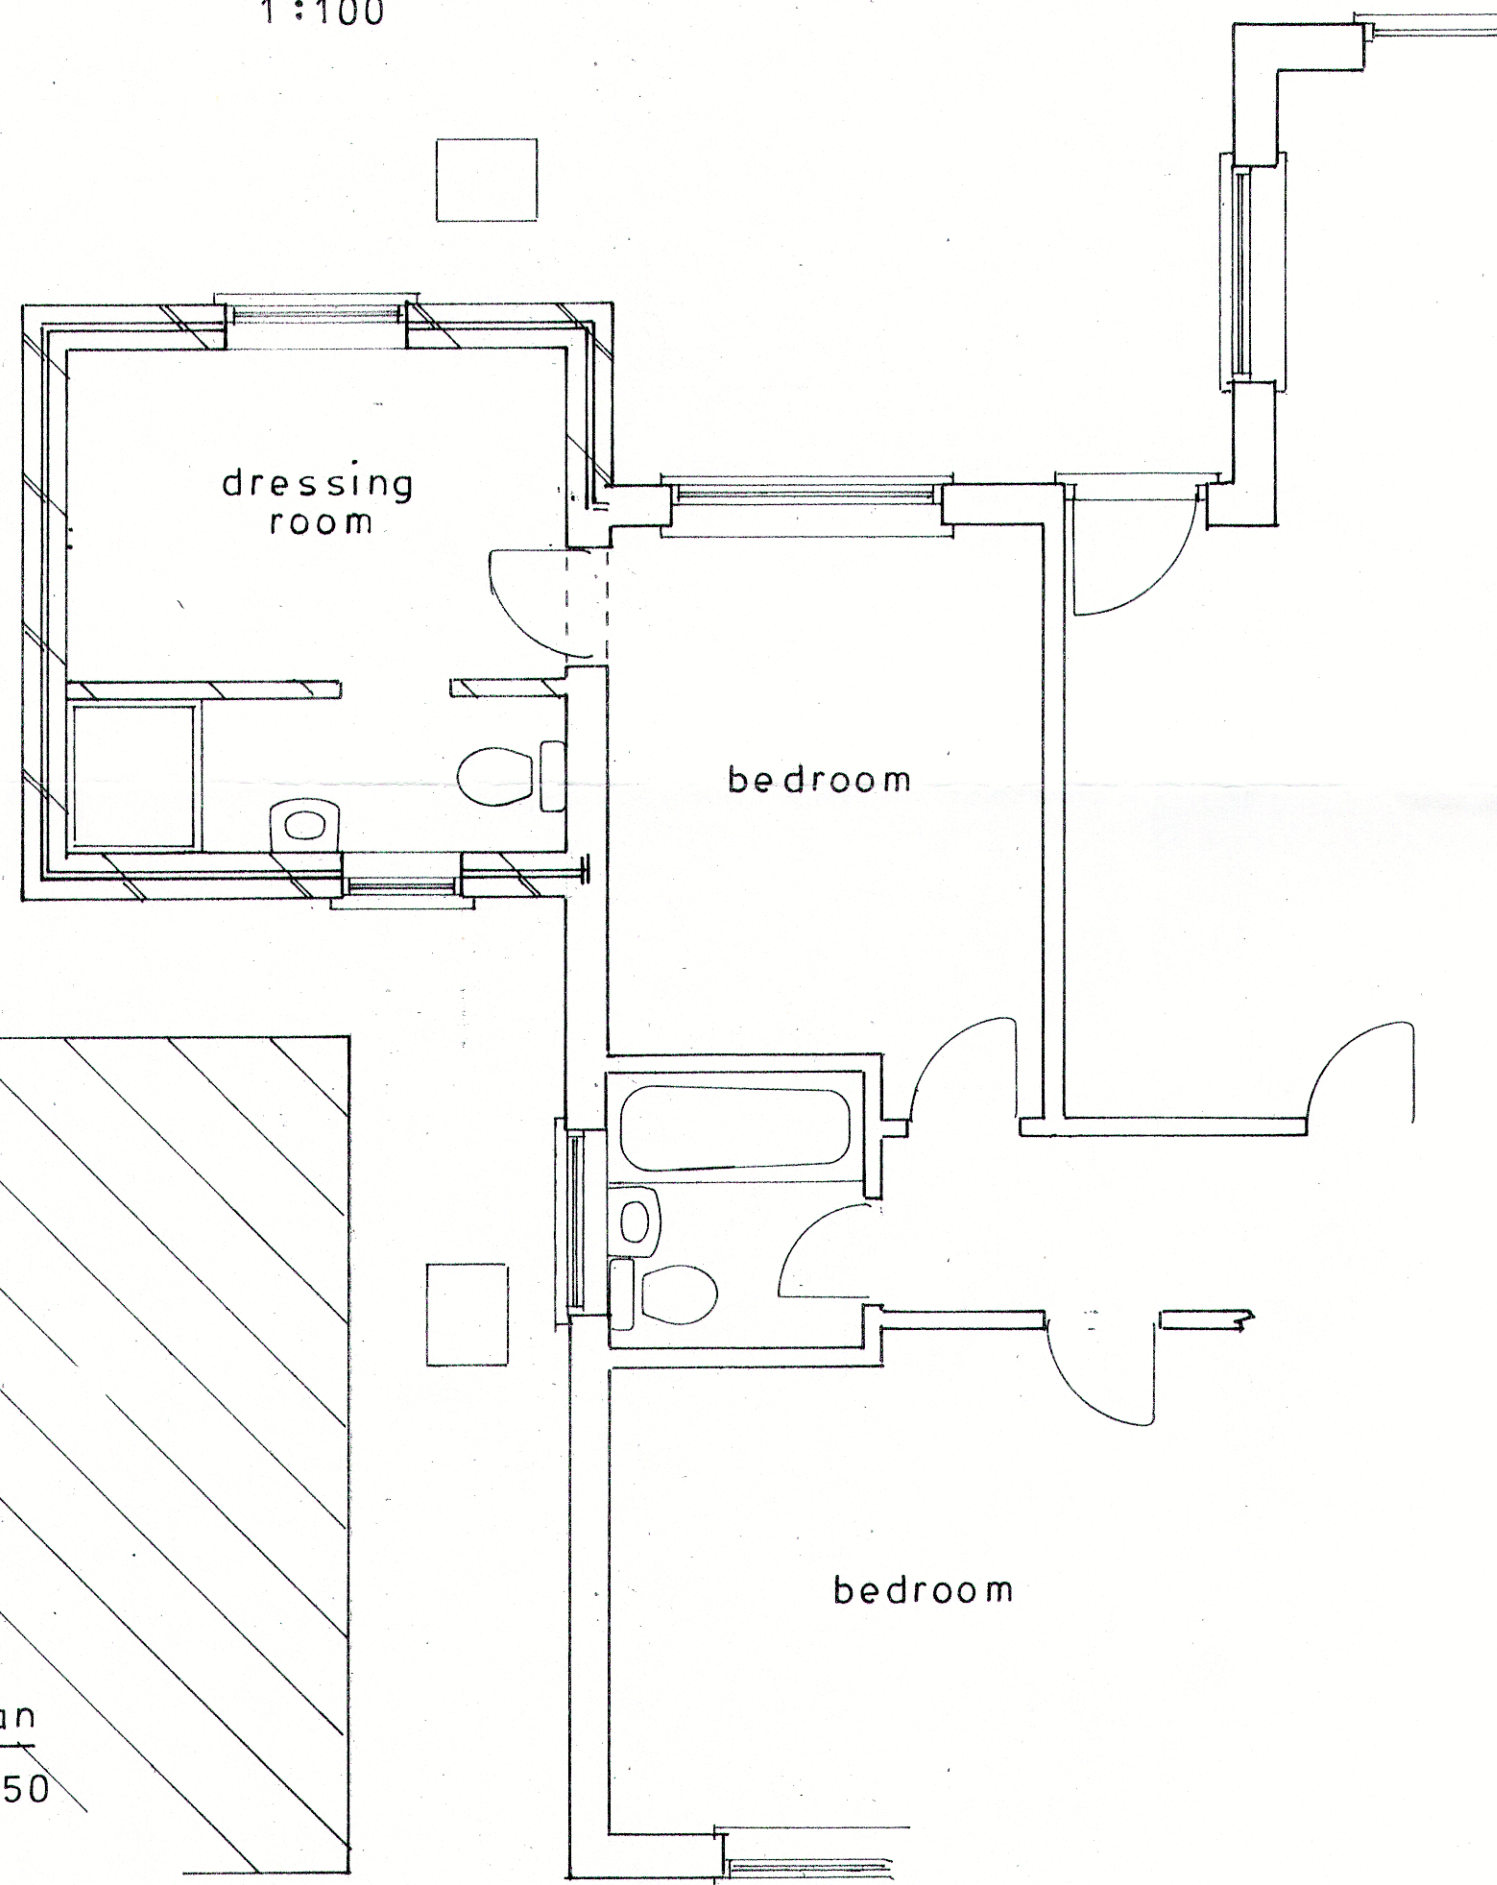

Plan
1:50

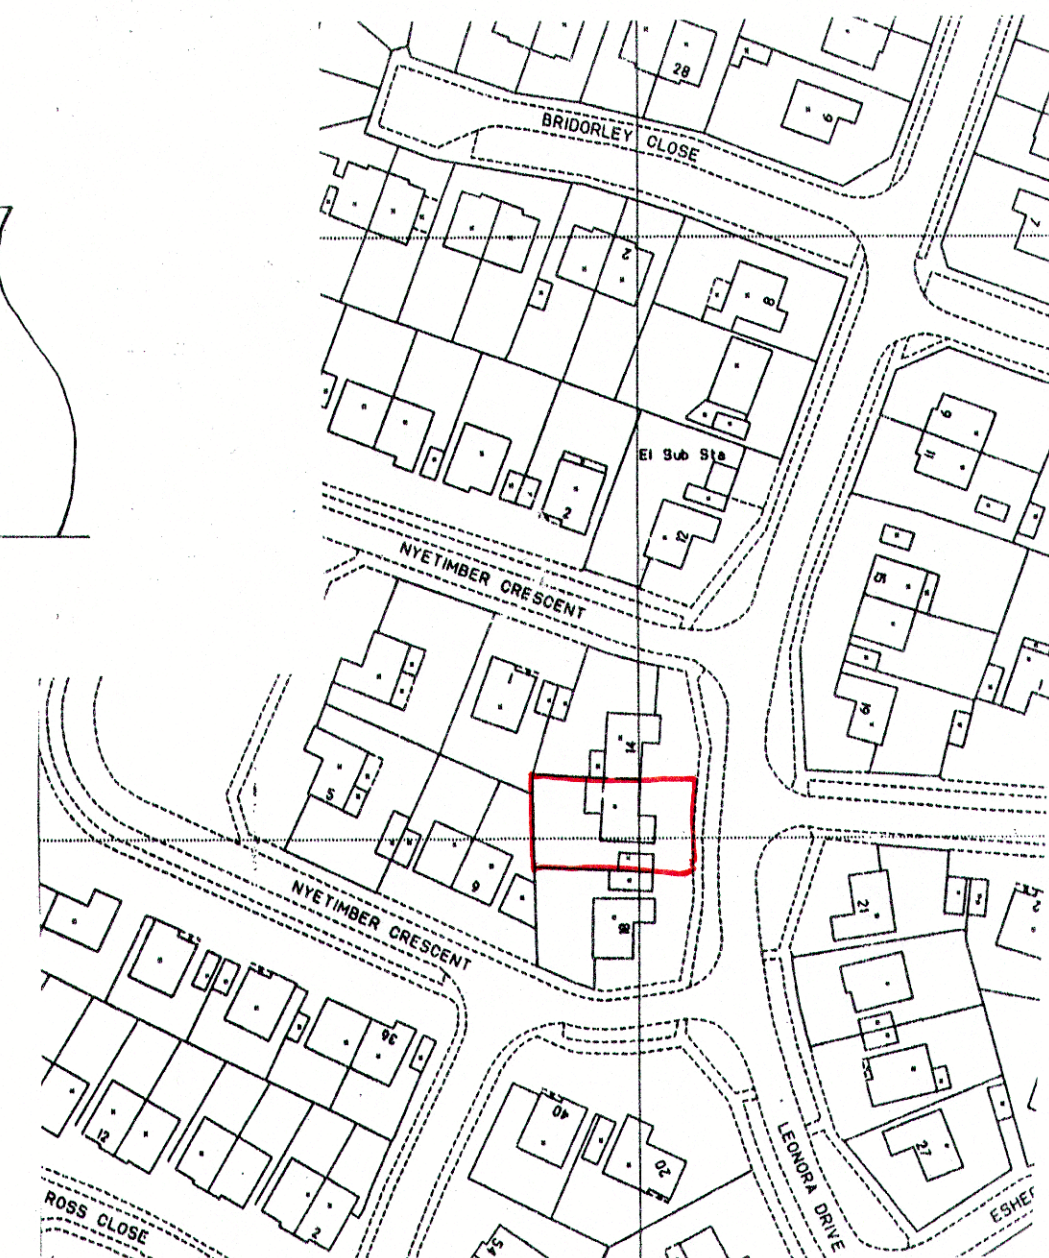

location plan
1:1250

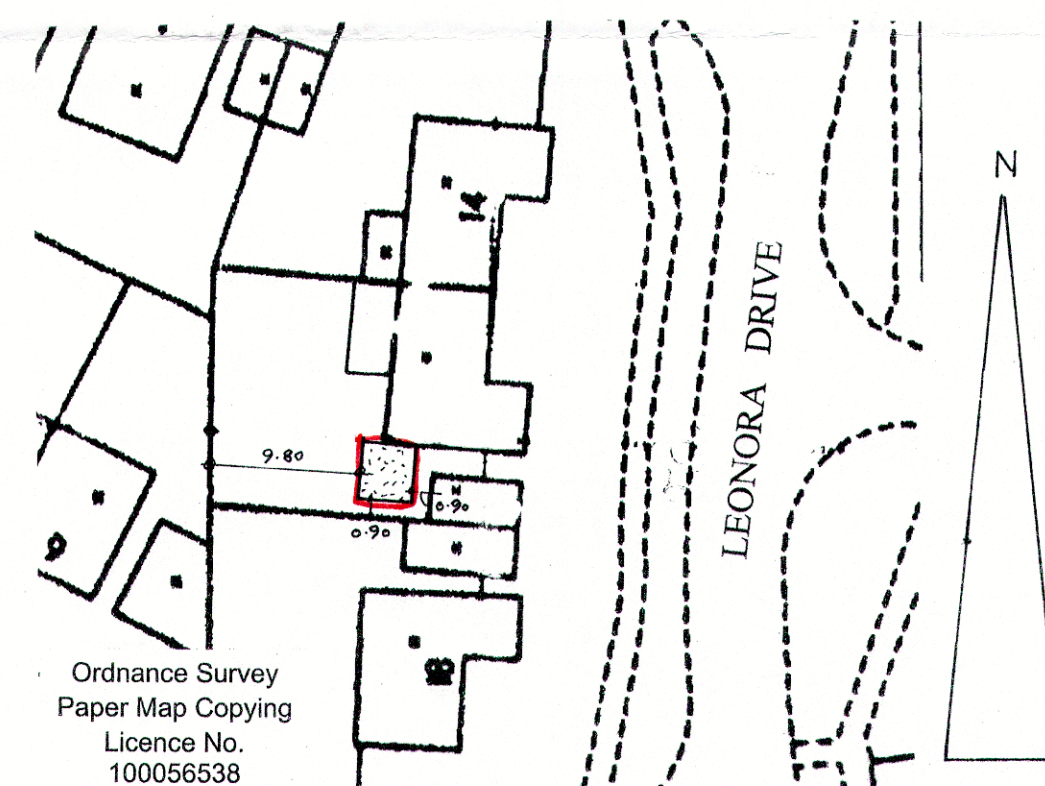

block plan
1:500

Proposed

PROPOSED SINGLE STOREY EXTENSION AT 16, LEONORA DRIVE, PAGHAM
FOR MR. & MRS. G. MILLER.

sheet 1 of 2

Bryan Butcher
Rainbow Cottage
Nyetimber Lane
Bognor Regis PO21 3JX
01243 266871
07973 233442
bryan.butcher@btinternet.com
www.bryanbutcher.com