




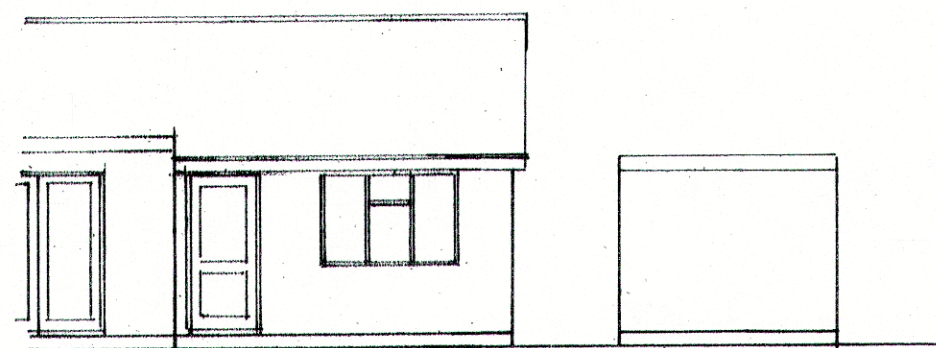

west
1:100

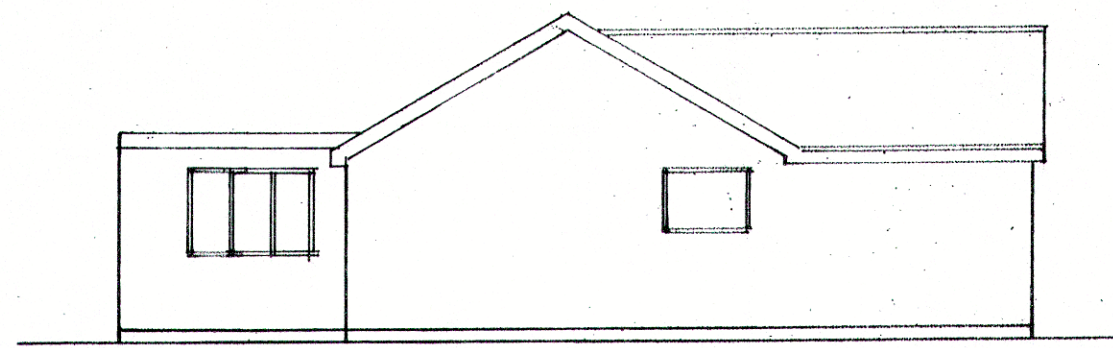


south

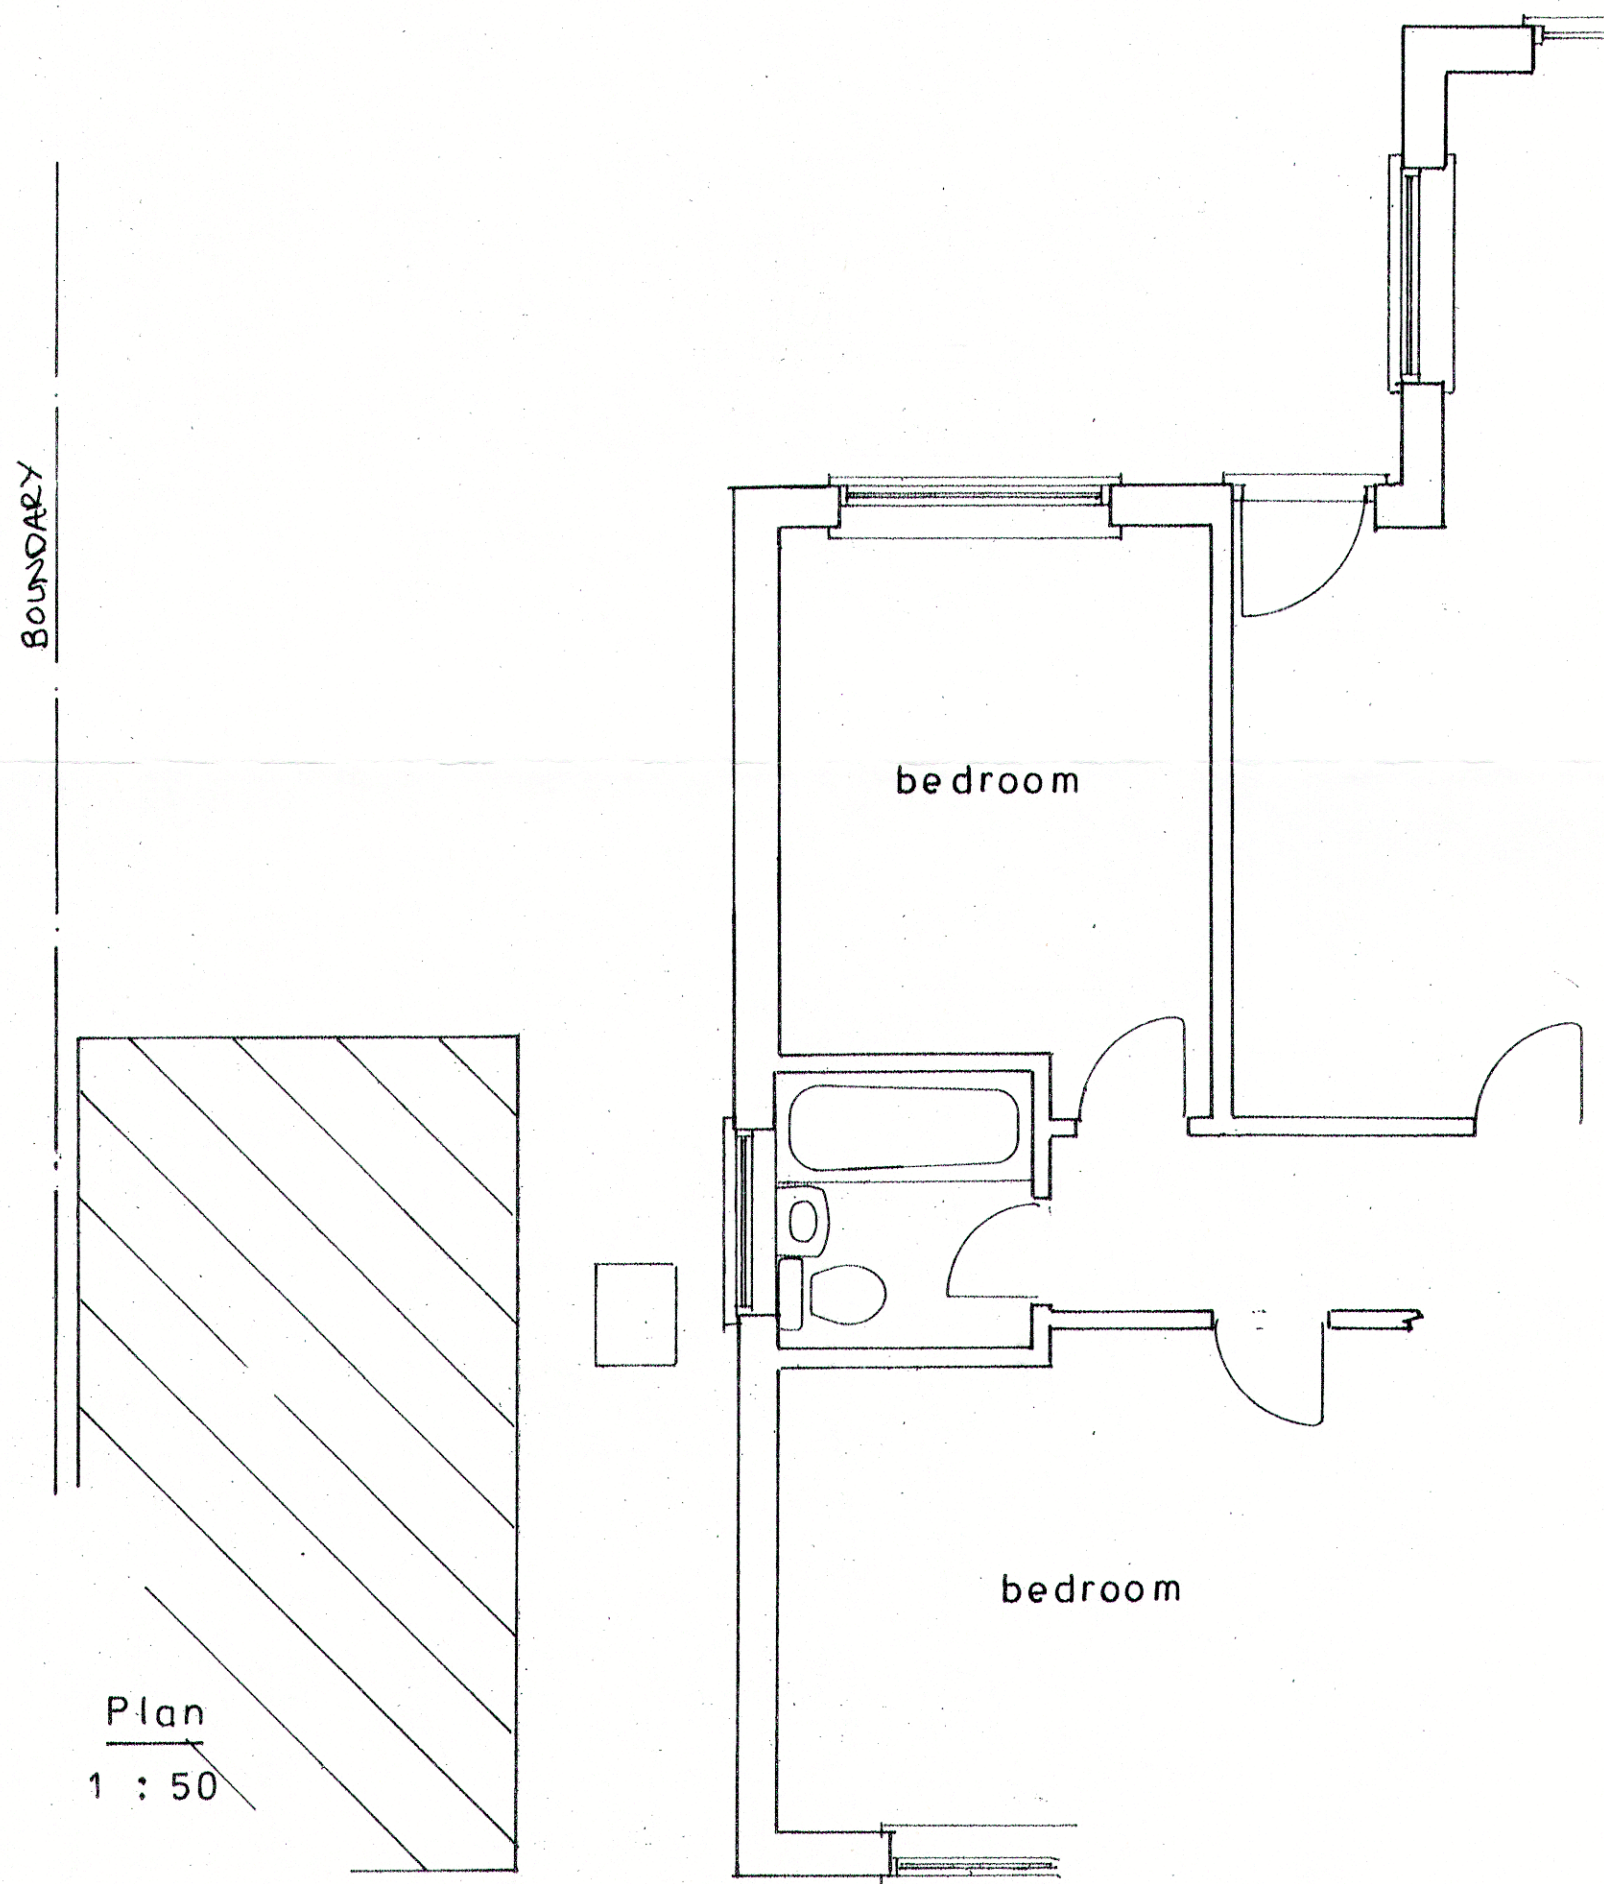


Plan
1:50

Existing

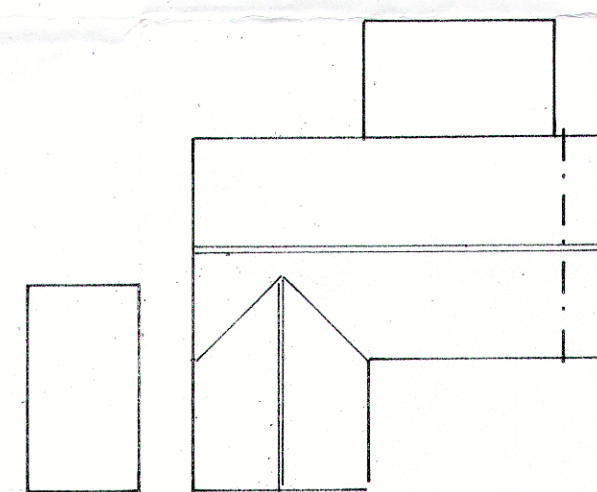

roof plan
1:200

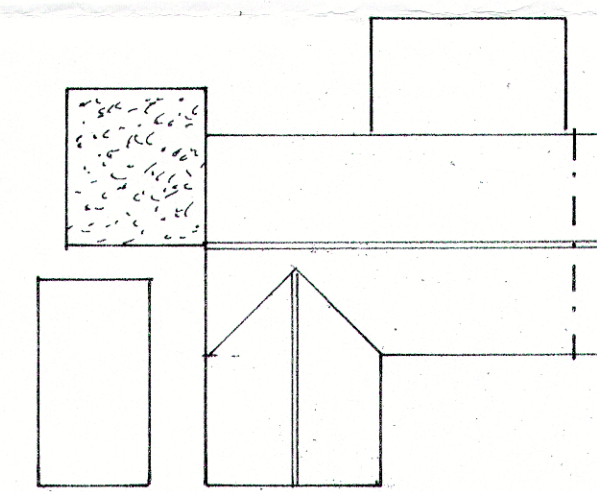

proposed roof plan

PROPOSED SINGLE STOREY EXTENSION AT 16, LEONORA DRIVE, PAGHAM
FOR MR. & MRS. G. MILLER.

sheet 2 of 2

Bryan Butcher
Rainbow Cottage
Nyetimber Lane
Bognor Regis PO21 3JX
01243 266871
07973 233442
bryan.butcher@btinternet.com
www.bryanbutcher.com