

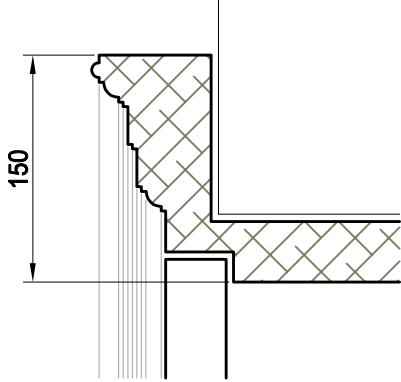


First Floor


Ground Floor

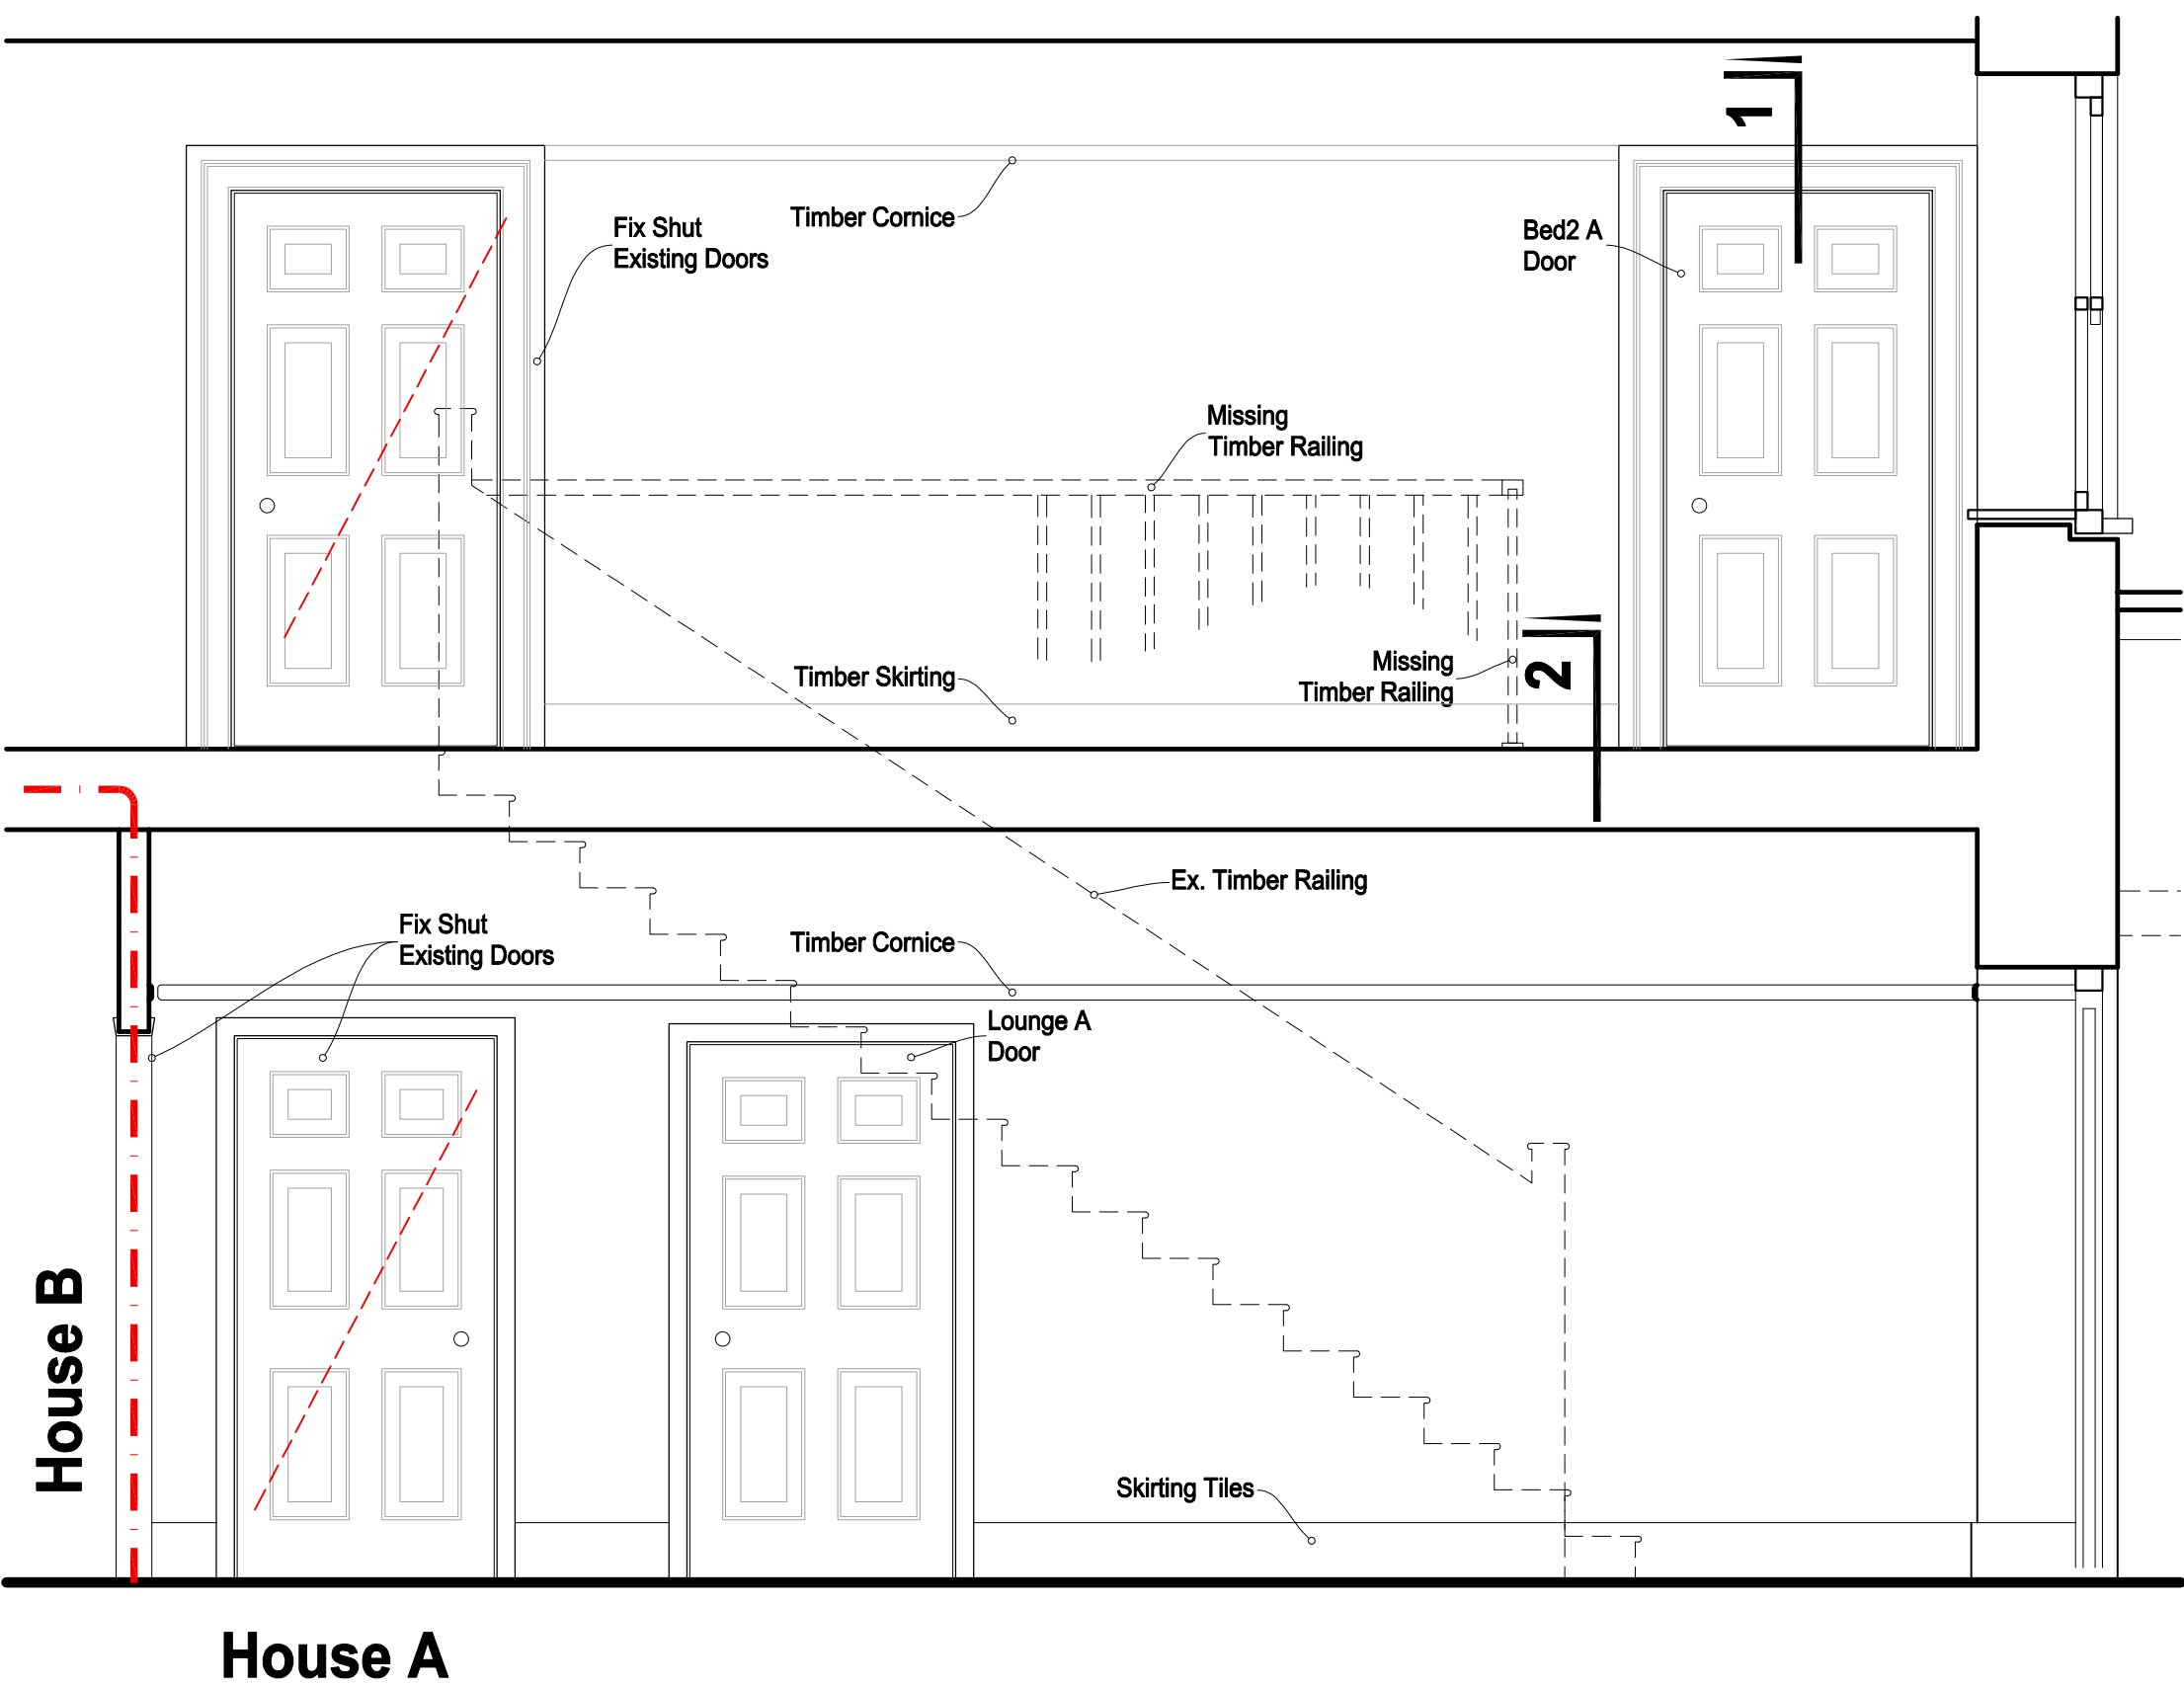

1-1 Detail
1:5

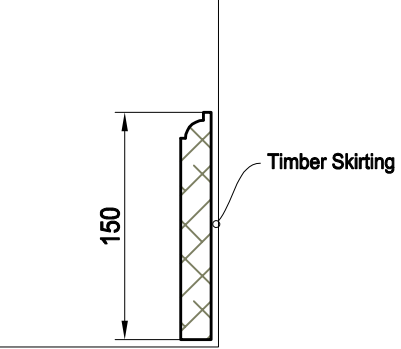

2-2 Detail
1:5

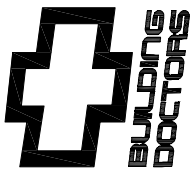


Architect @
Buildingdoctors.co.uk
Office: 137. EN1 1QT
0208 363 5764
RIBA

Disclaimer;
No Reproduction without Consent
Do not Scale from this Drawing
Only use Dimensions Shown
Dims & Areas accurate to 5%
© Copyright 2020 Building Doctors

Date	Amendments	Ve.	In.

Project	Pennicotts Farm PO20 1LN		
☒ Draft	☒ Planning	☐ B. Control	
☐ Tender	☐ Constr.	☐ Other	

Title	House A Staircase B-B Section CLD
Client	Mr. S. Cox-Rusbridge

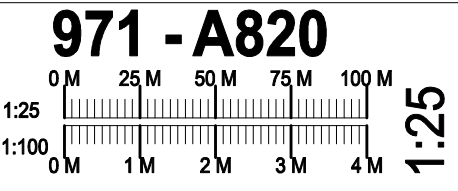

A3