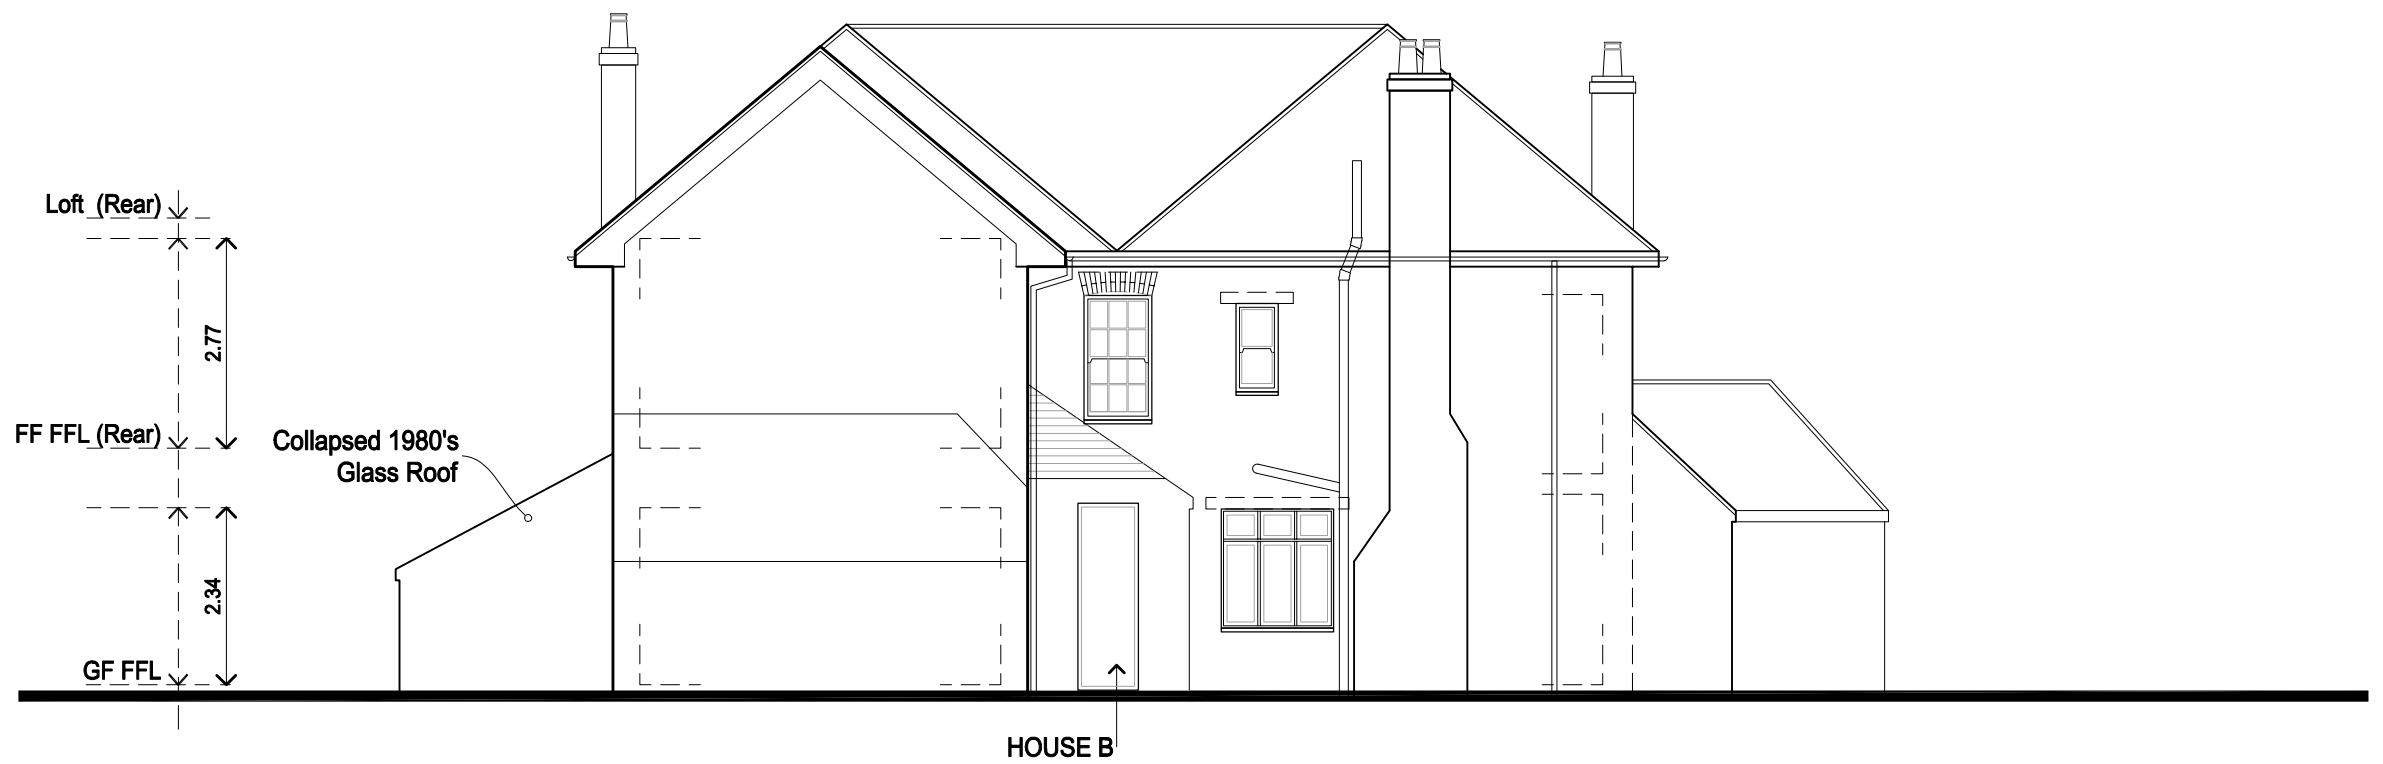


Architect @
Buildingdoctors.co.uk
Office: 137, EN1 1QT
0208 363 5764
RIBA

Disclaimer;
No Reproduction without Consent
Do not Scale from this Drawing
Only use Dimensions Shown
Dims & Areas accurate to 5%
© Copyright 2020 Building Doctors

Date	Amendments	Ve.	In.
11.05.20	Notes Added	A	FR

Project	Pennicotts Farm PO20 1LN		
☒ Draft	☒ Planning	☐ B. Control	
☐ Tender	☐ Constr.	☐ Other	

Title	Side Elevation EXISTING CLD
Client	Mr. S. Cox-Rusbridge

971 - A635 **A**

1:50

0 M 0.5 M 1 M 1.5 M 2 M

1:100

0 M 1 M 2 M 3 M 4 M

1:100

A3

ARUN DISTRICT COUNCIL P19520/CLE