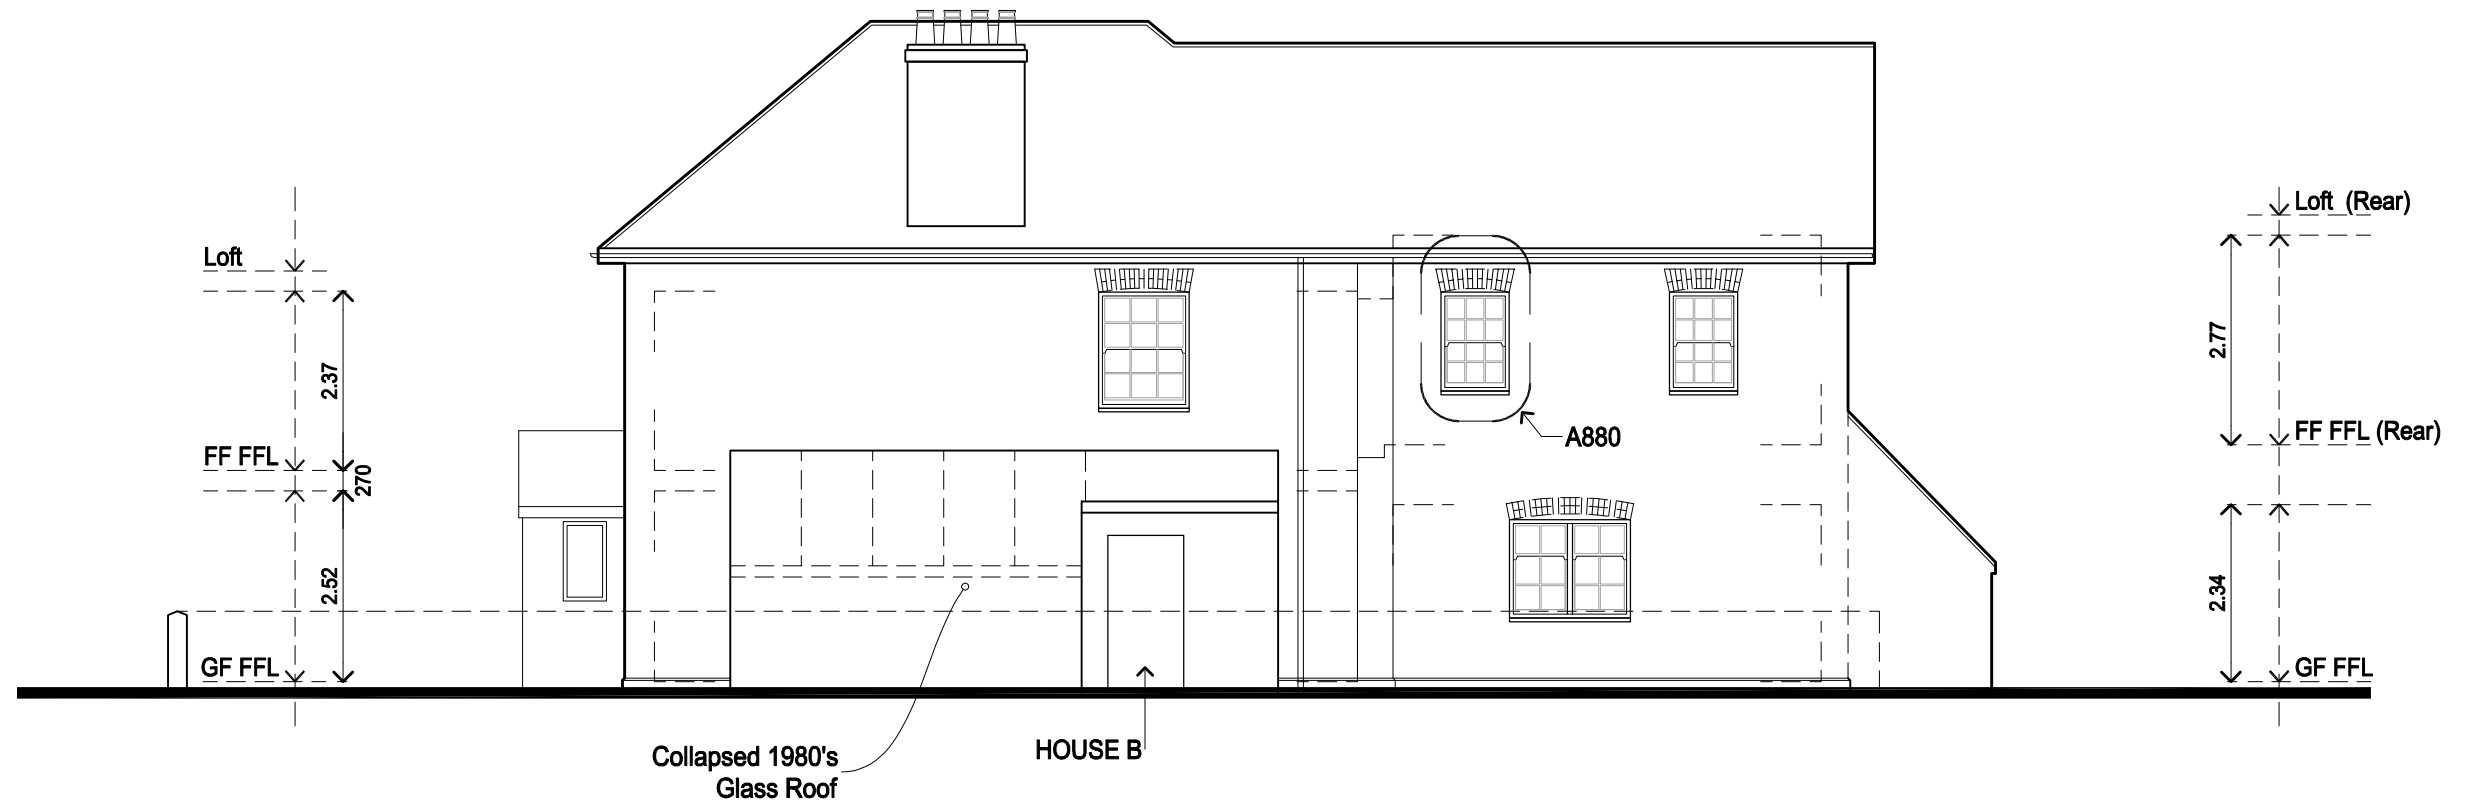


Architect @
Buildingdoctors.co.uk
Office: 137. EN1 1QT
0208 363 5764
RIBA 

Disclaimer;
No Reproduction without Consent
Do not Scale from this Drawing
Only use Dimensions Shown
Dims & Areas accurate to 5%
© Copyright 2020 Building Doctors

Date	Amendments	Ve.	In.	Project	Title	Client
11.05.20	Notes Added	A	FR	Pennicotts Farm PO20 1LN	Side Elevation EXISTING CLD	Mr. S. Cox-Rusbridge
				☒ Draft ☐ Tender	☒ Planning ☐ Constr.	☐ B. Control ☐ Other

971 - A625 **A**

1:50

1:100

0 M 0.5 M 1 M 1.5 M 2 M

0 M 1 M 2 M 3 M 4 M

1:100

A3

ARUN DISTRICT COUNCIL P19520/CLE