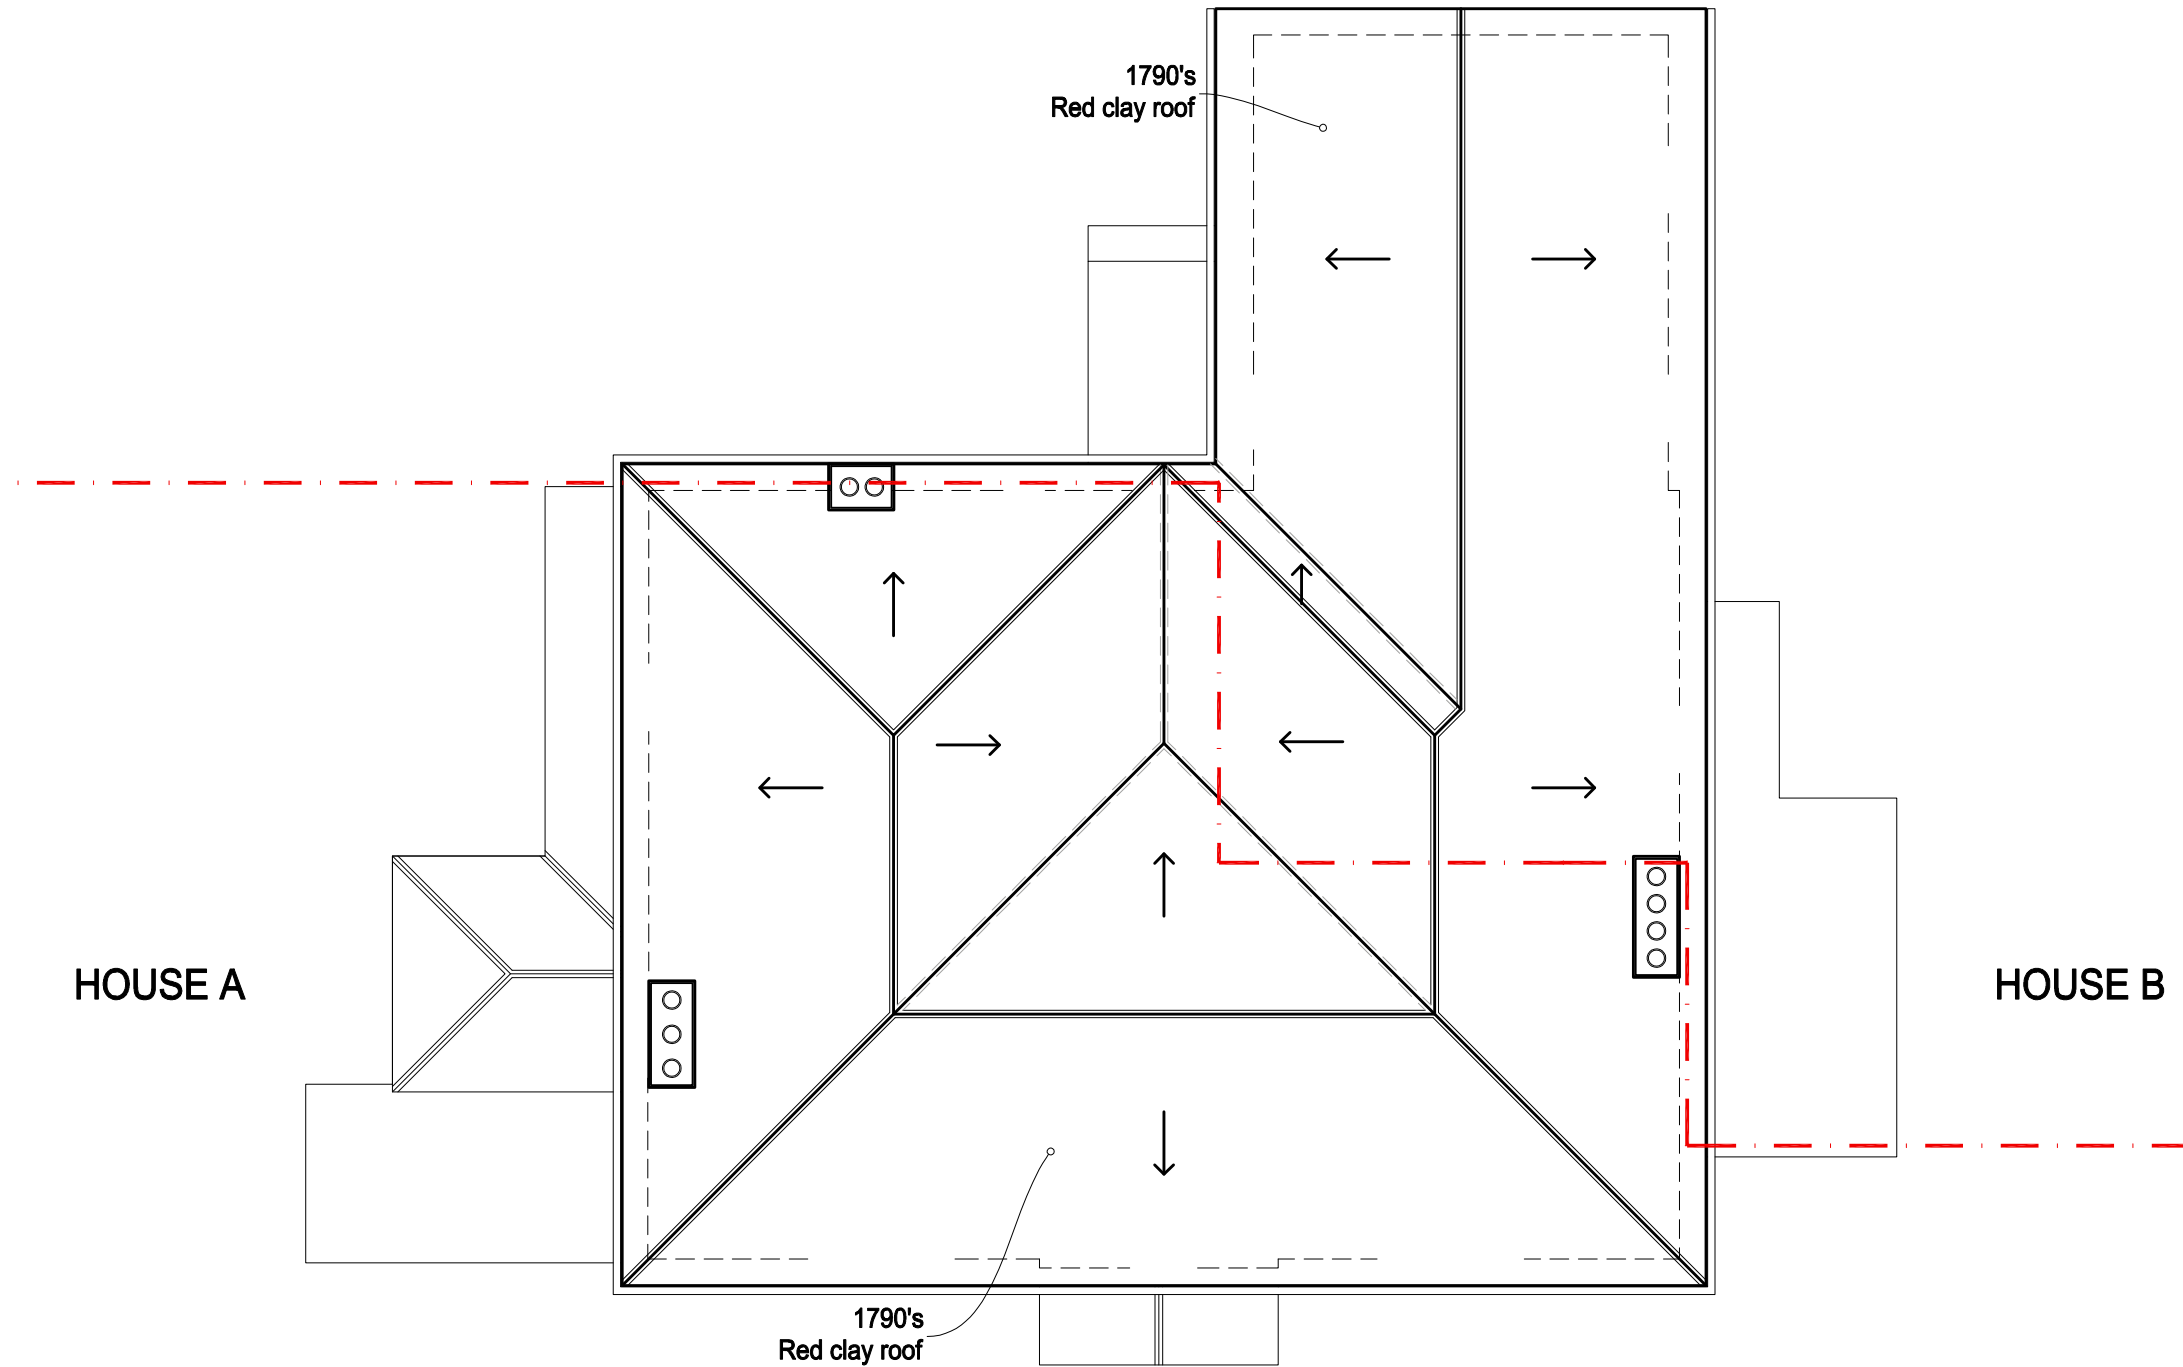


Architect @
Buildingdoctors.co.uk
Office: 137. EN1 1QT
0208 363 5764
RIBA 

Disclaimer;
No Reproduction without Consent
Do not Scale from this Drawing
Only use Dimensions Shown
Dims & Areas accurate to 5%
© Copyright 2020 Building Doctors

Date	Amendments	Ve.	In.
11.05.20	Notes Added	A	FR

Project	Pennicotts Farm PO20 1LN		
	☒ Draft	☒ Planning	☐ B. Control
	☐ Tender	☐ Constr.	☐ Other

Title	Roof Plan PROPOSED CLD
Client	Mr. S. Cox-Rusbridge

971 - A310 A

1:50
0 M 0.5 M 1 M 1.5 M 2 M

1:100
0 M 1 M 2 M 3 M 4 M

1:100

A3

ARUN DISTRICT COUNCIL P1952/CLE