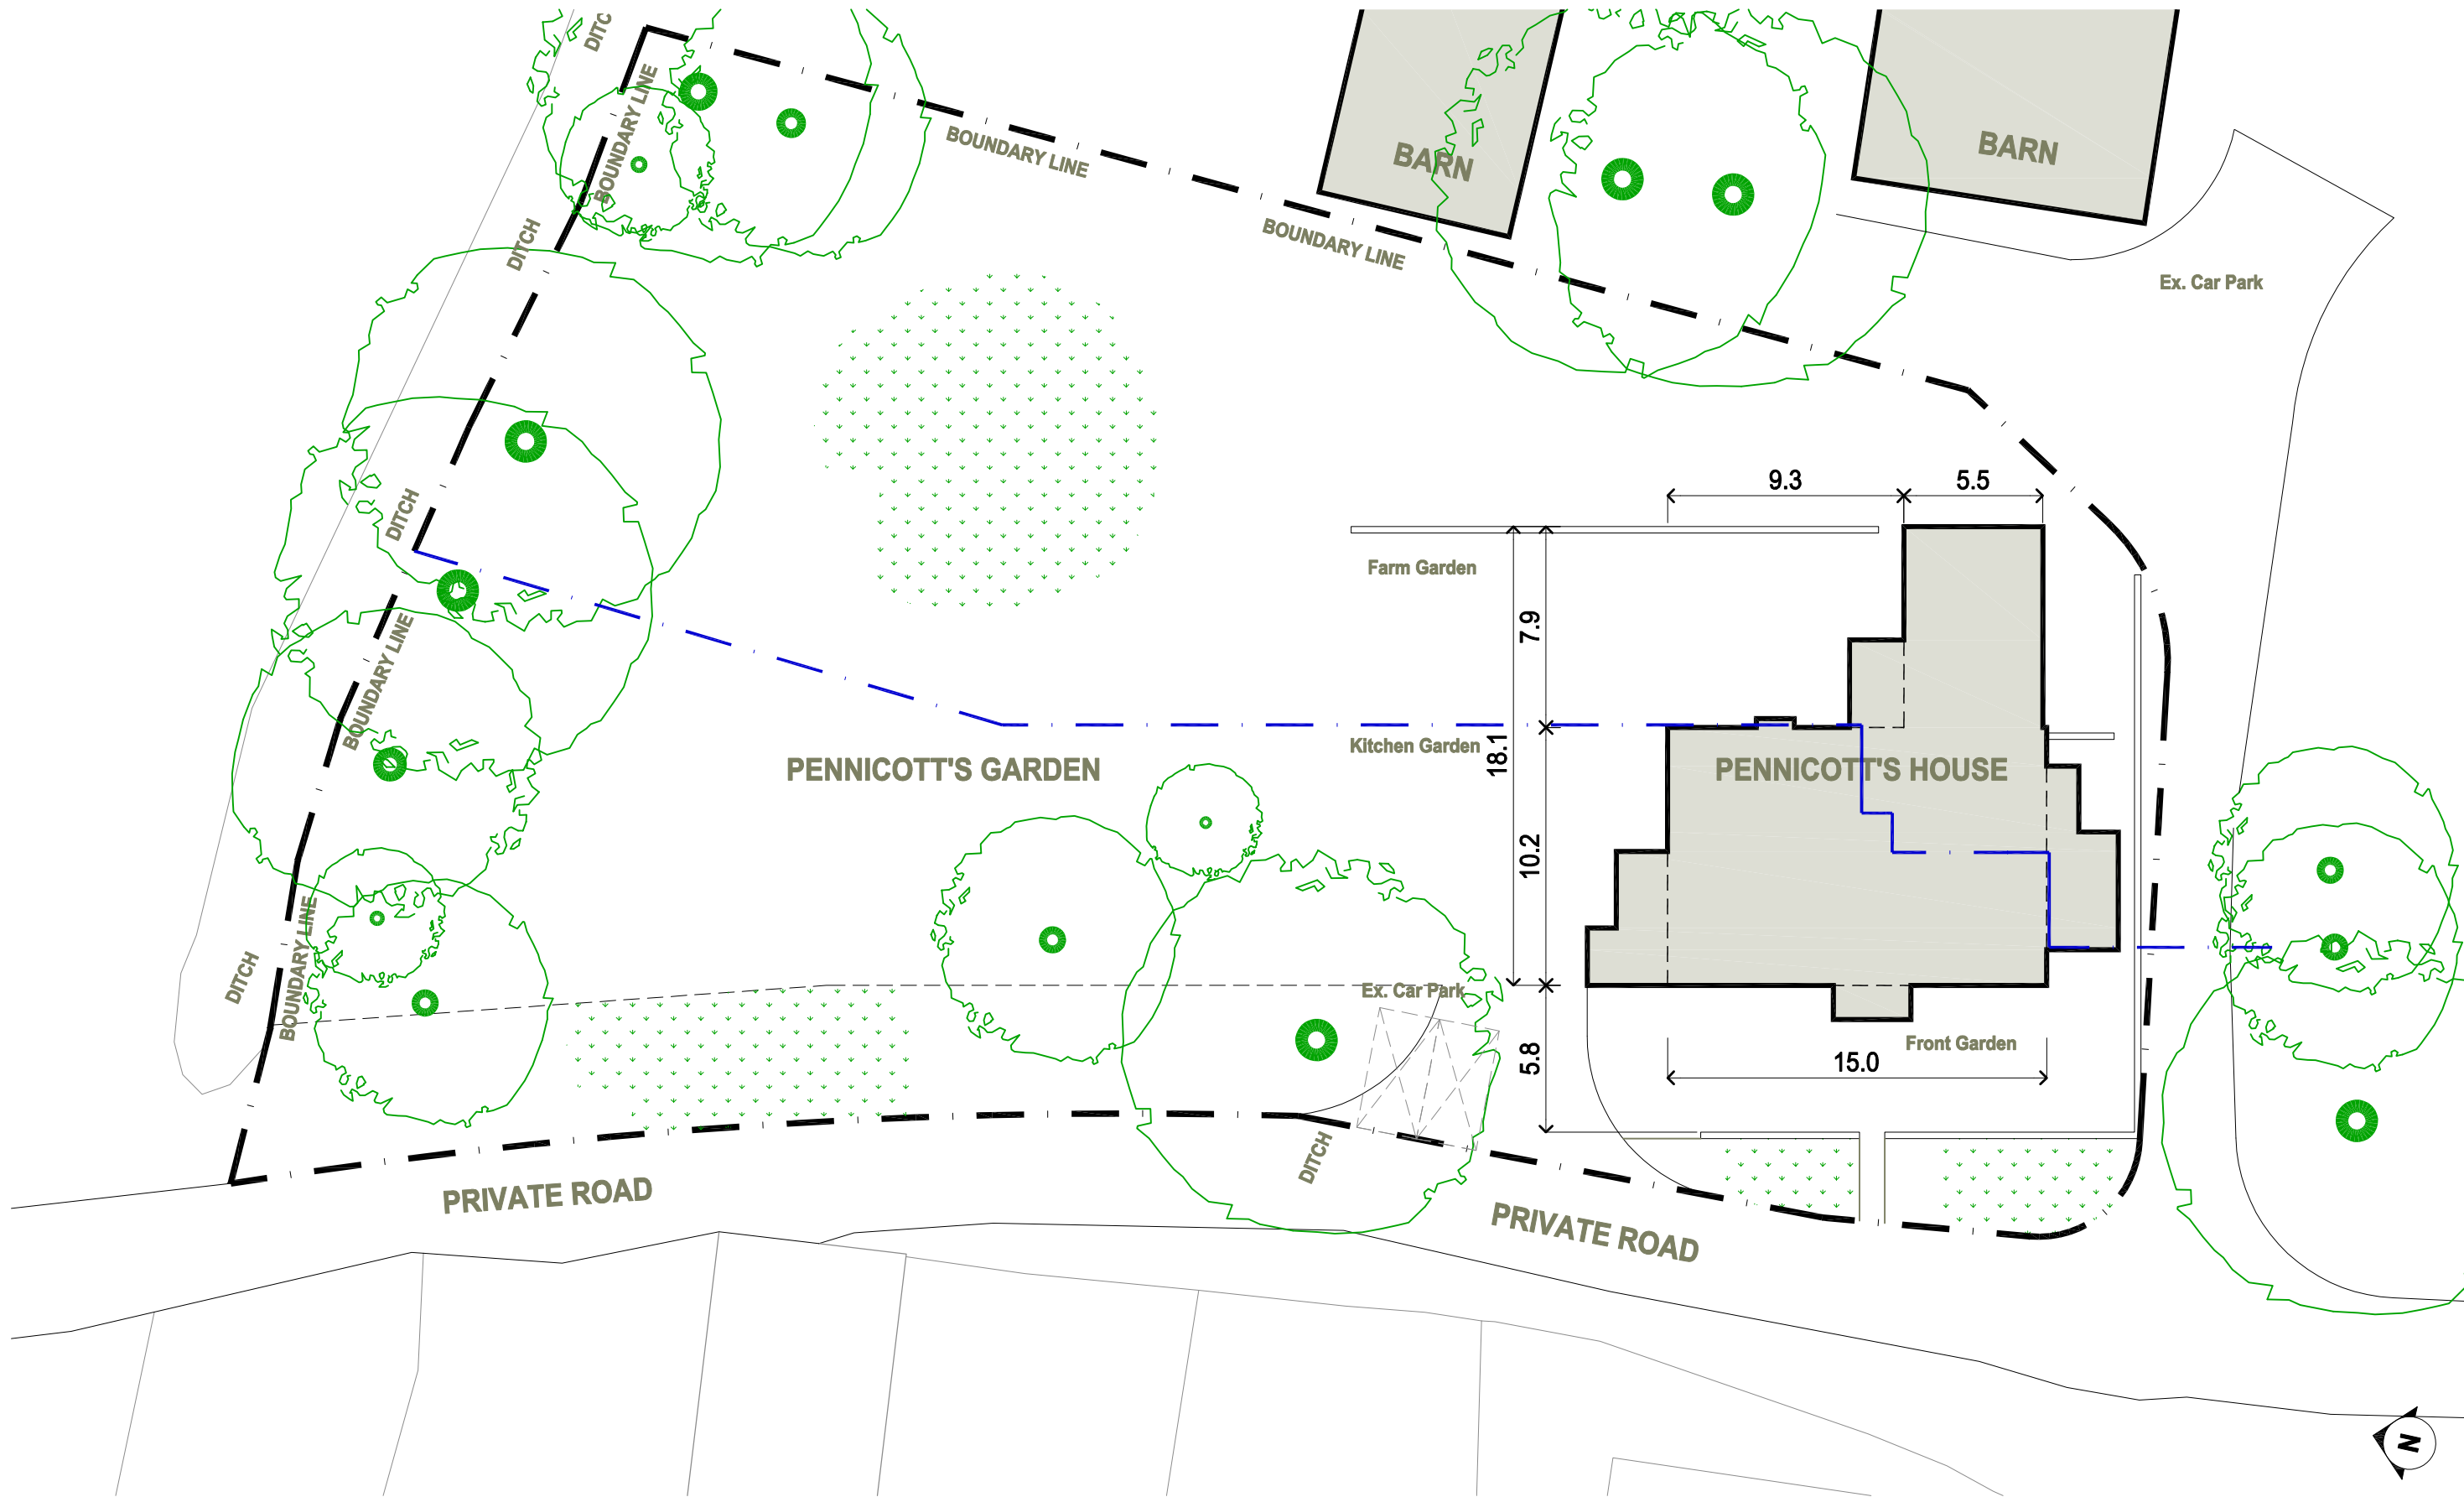


Architect @
Buildingdoctors.co.uk
Office: 137, EN1 1QT
0208 363 5764
RIBA

Disclaimer;
No Reproduction without Consent
Do not Scale from this Drawing
Only use Dimensions Shown
Dims & Areas accurate to 5%
© Copyright 2020 Building Doctors

Date
11.05.20

Amendments
Notes Added

Ve.
A

In.
FR

Project

**Pennicotts Farm
PO20 1LN**

Title


**Block Plan
EXISTING CLD**

Client

**Mr. S.
Cox-Rusbridge**

☒ Draft ☒ Planning ☐ B. Control
☐ Tender ☐ Constr. ☐ Other

971 - A011A

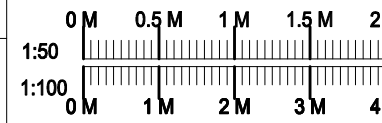

1:100

A3