

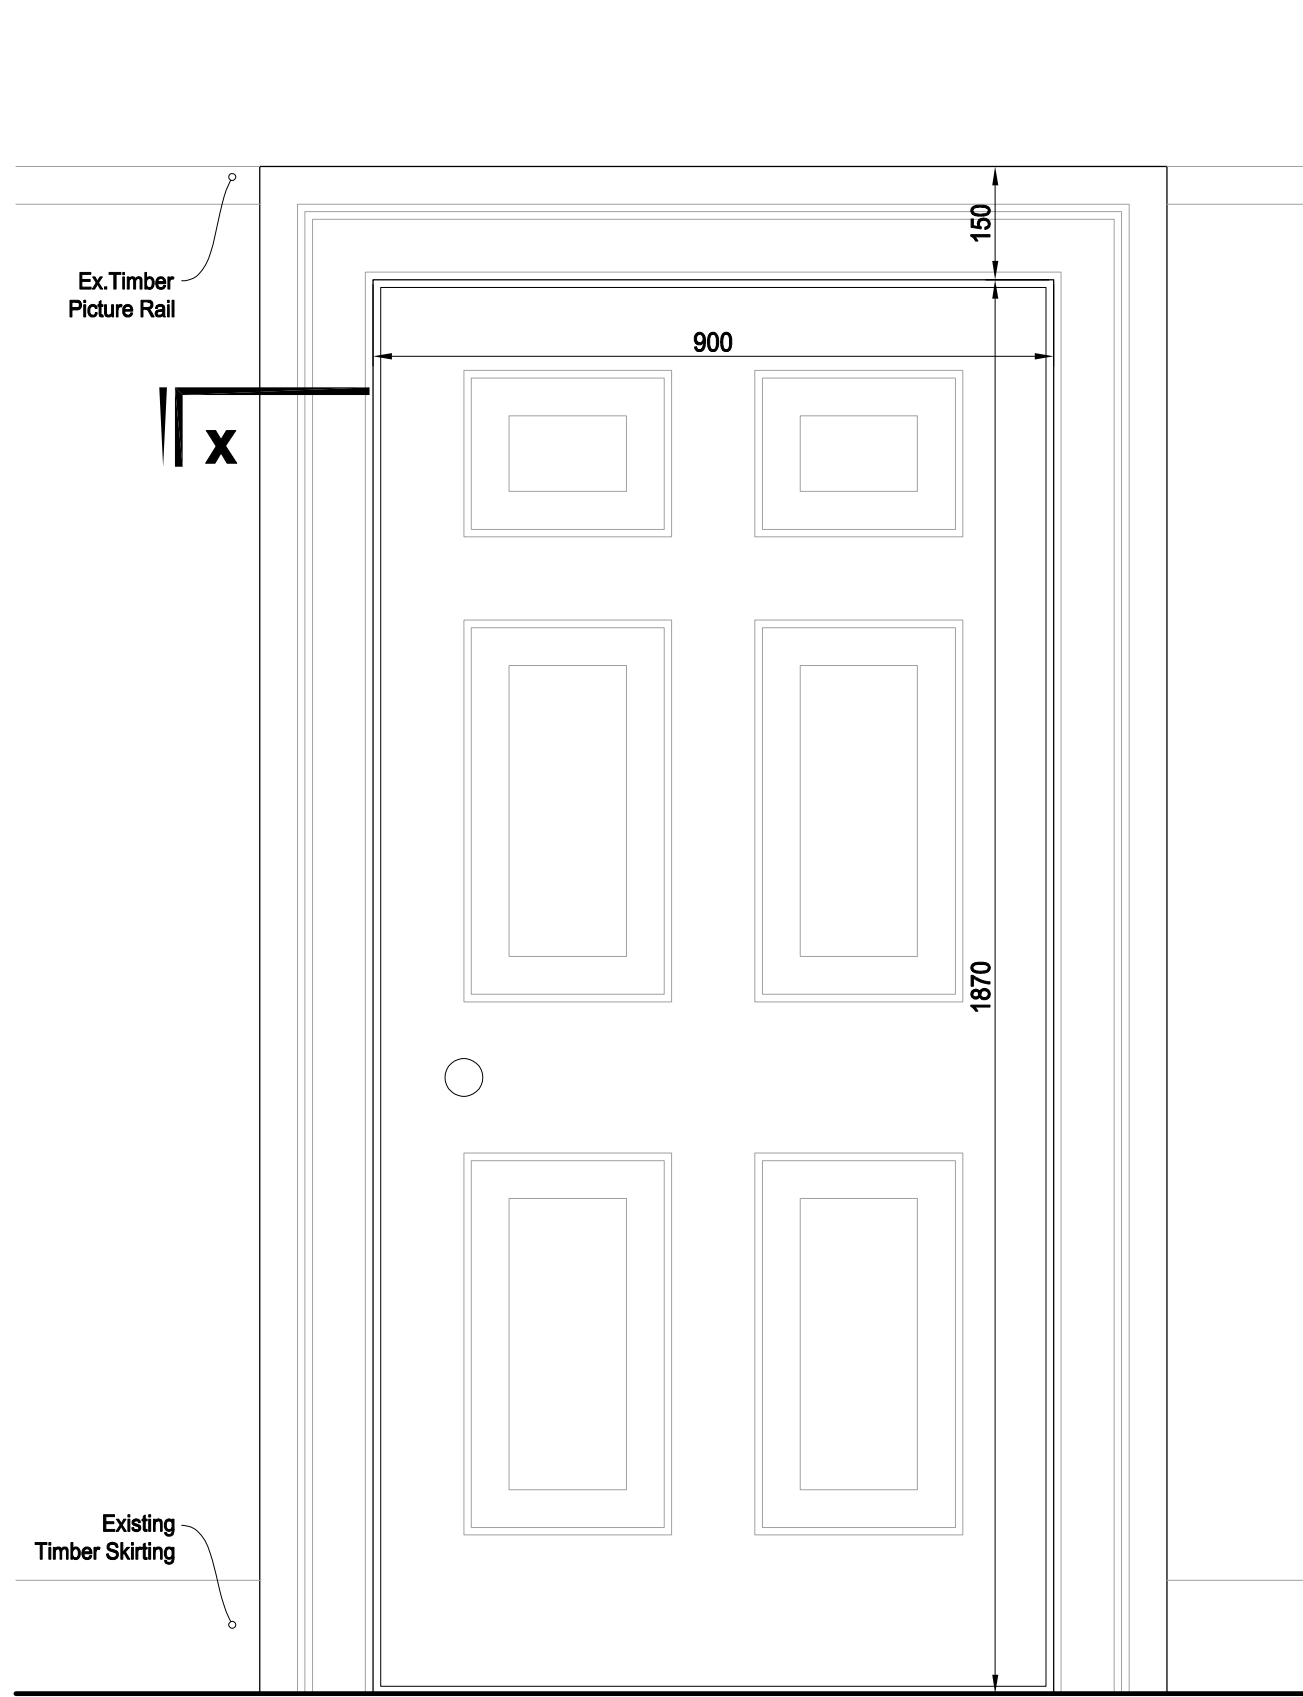



Internal Door View

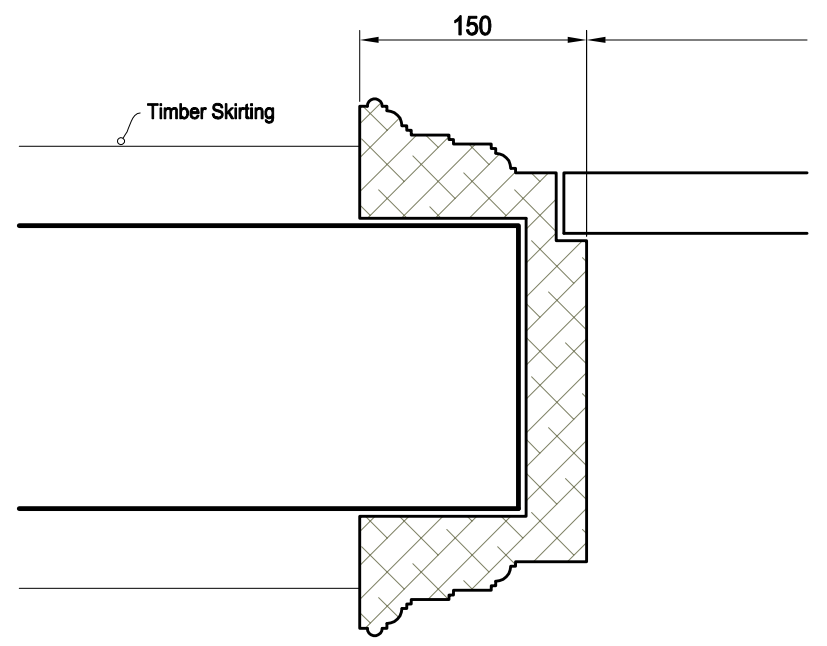

Ex. Picture Rail Detail
1:5

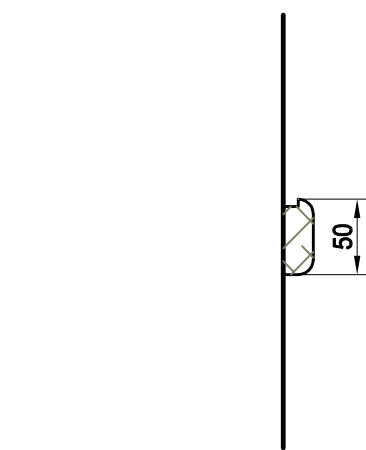

x. Detail
Architrave Detail
1:5

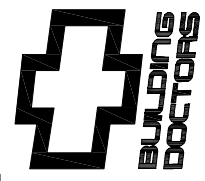

Architect @
Buildingdoctors.co.uk
Office: 137. EN1 1QT
0208 363 5764
RIBA

Disclaimer;
No Reproduction without Consent
Do not Scale from this Drawing
Only use Dimensions Shown
Dims & Areas accurate to 5%
© Copyright 2020 Building Doctors

Date	Amendments	Ve.	In.

Project	Pennicotts Farm PO20 1LN		
☒ Draft	☒ Planning	☐ B. Control	
☐ Tender	☐ Constr.	☐ Other	

Title	Internal Door Detail CLD
Client	Mr. S. Cox-Rusbridge

971 - A890

1:5 0 CM 5 CM 10 CM 15 CM 20 CM

1:10 0 CM 10 CM 20 CM 30 CM 40 CM