




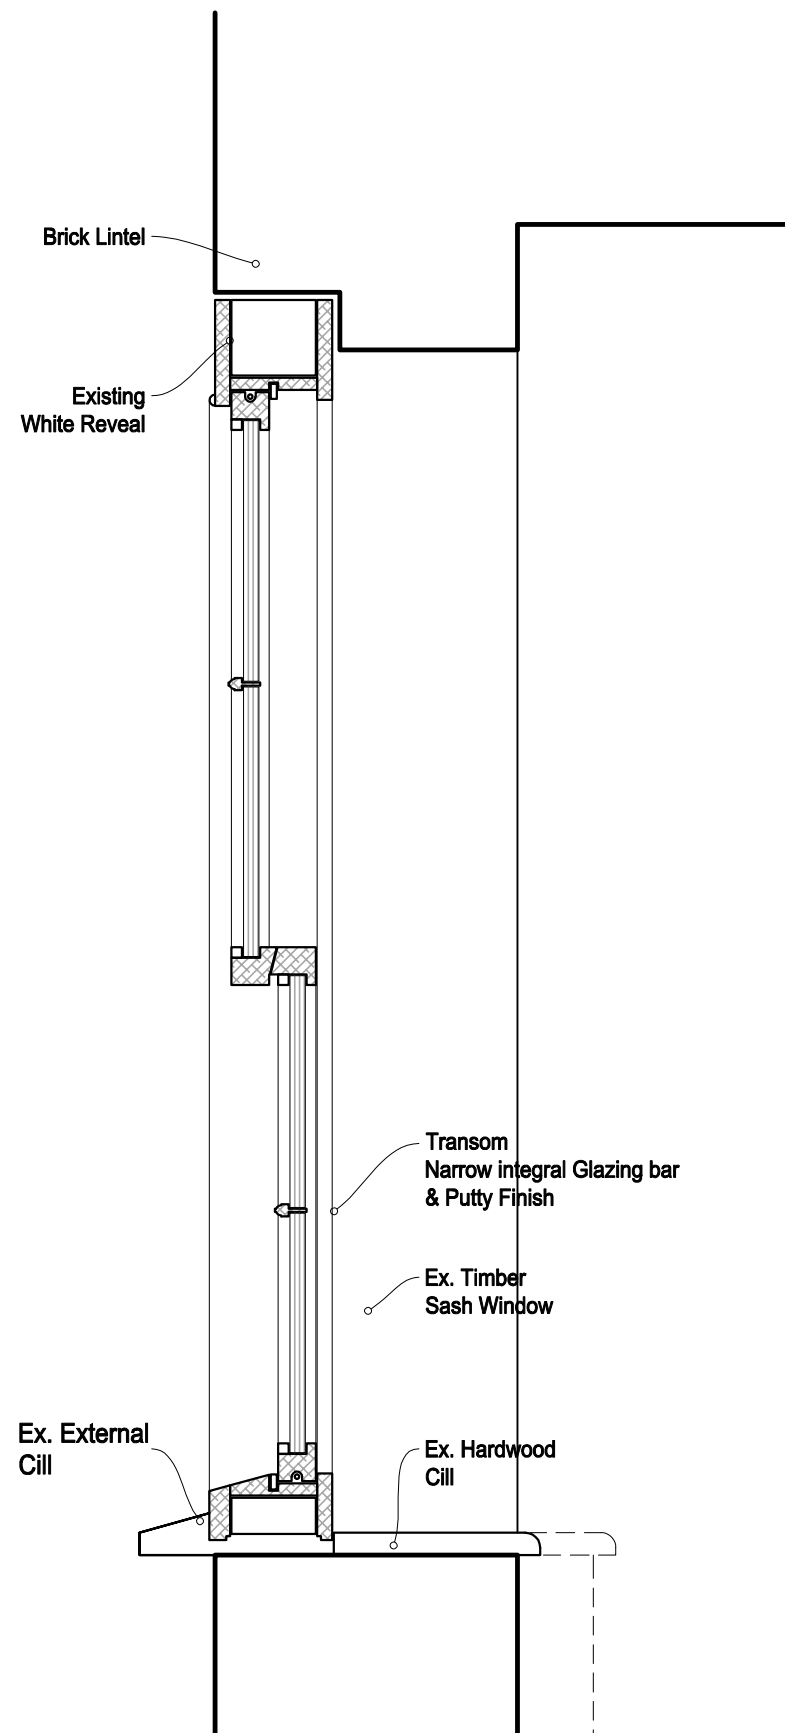


s-s Section

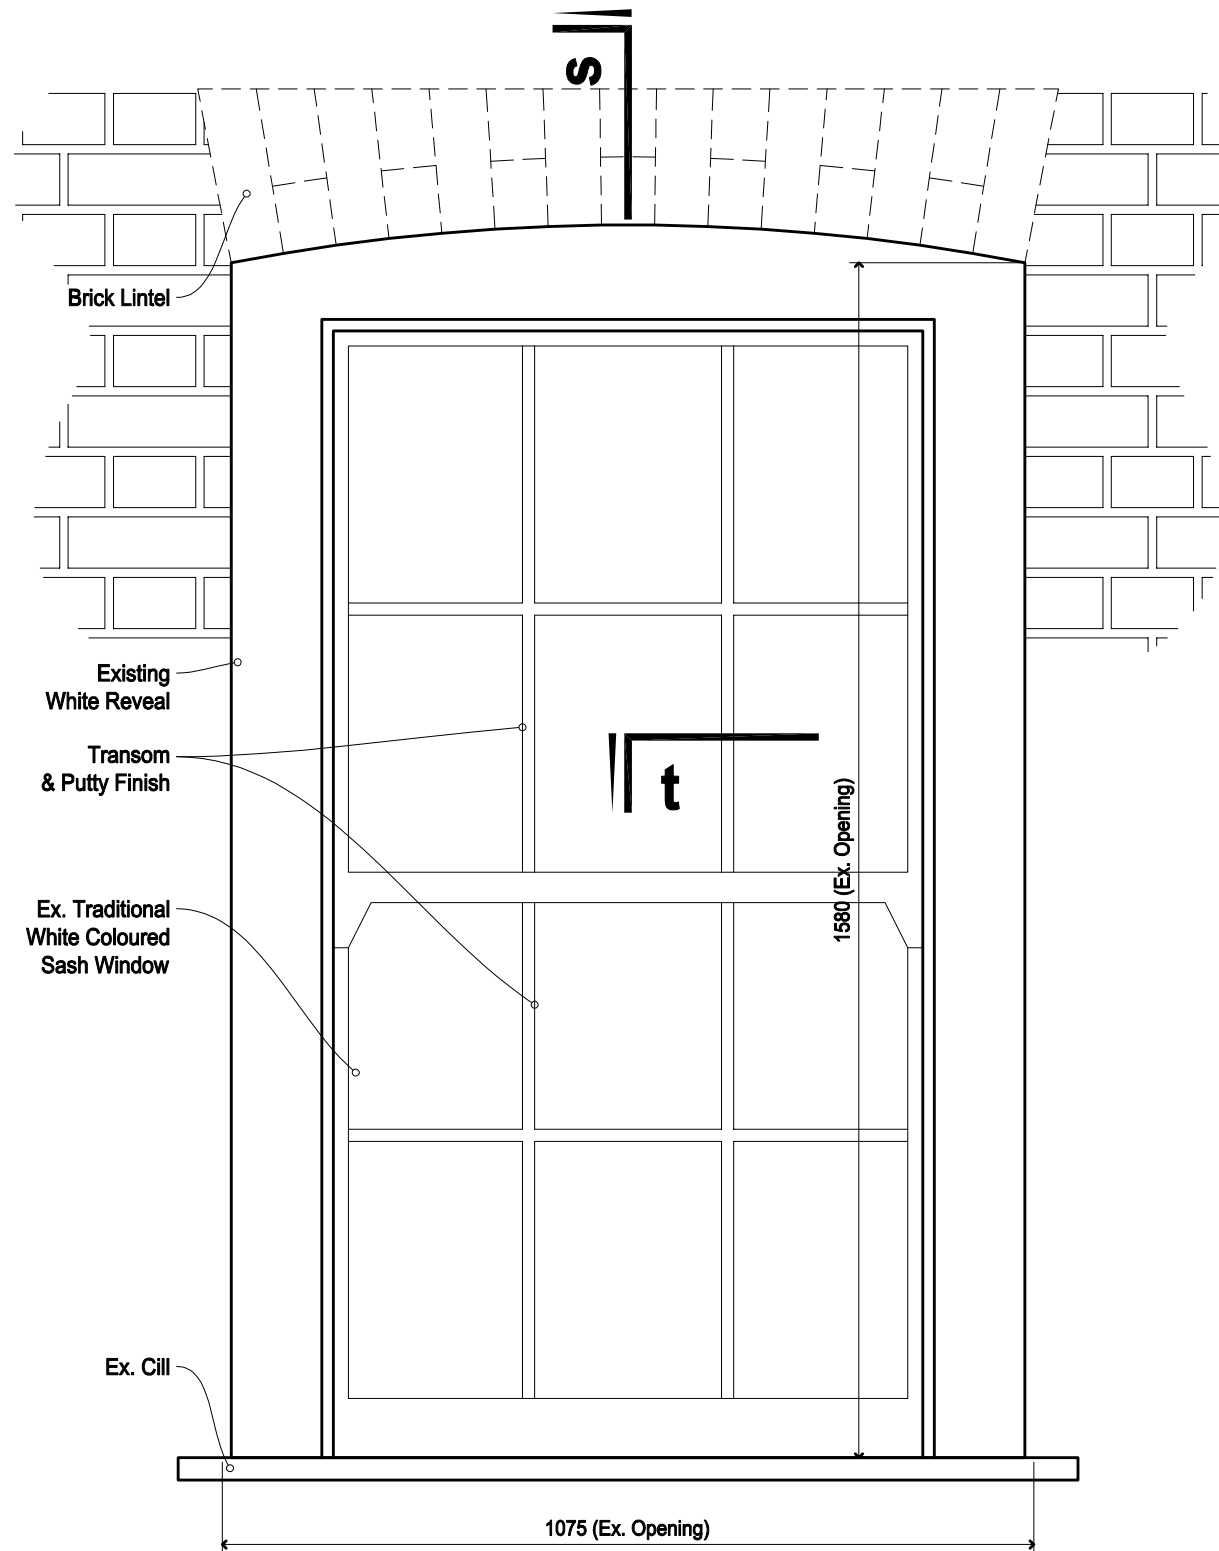

Window Elevation

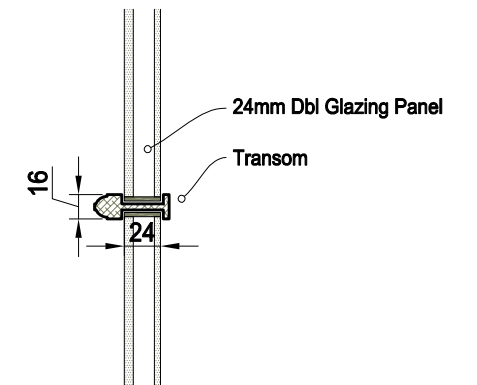

t. Detail
1:5

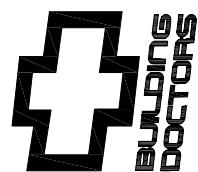


Architect @
Buildingdoctors.co.uk
Office: 137. EN1 1QT
0208 363 5764
RIBA

Disclaimer;
No Reproduction without Consent
Do not Scale from this Drawing
Only use Dimensions Shown
Dims & Areas accurate to 5%
© Copyright 2020 Building Doctors

Date	Amendments	Ve.	In.	Project	Pennicotts Farm PO20 1LN	Title	Window Details CLD
						Client	Mr. S. Cox-Rusbridge
				☒ Draft ☒ Planning ☐ B. Control ☐ Tender ☐ Constr. ☐ Other			

971 - A880

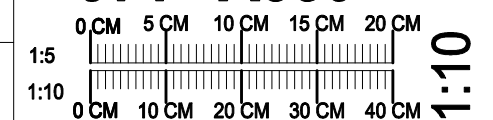

ARUN DISTRICT COUNCIL P19520/CLE