

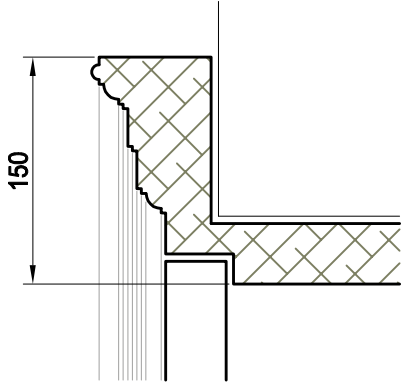


First Floor

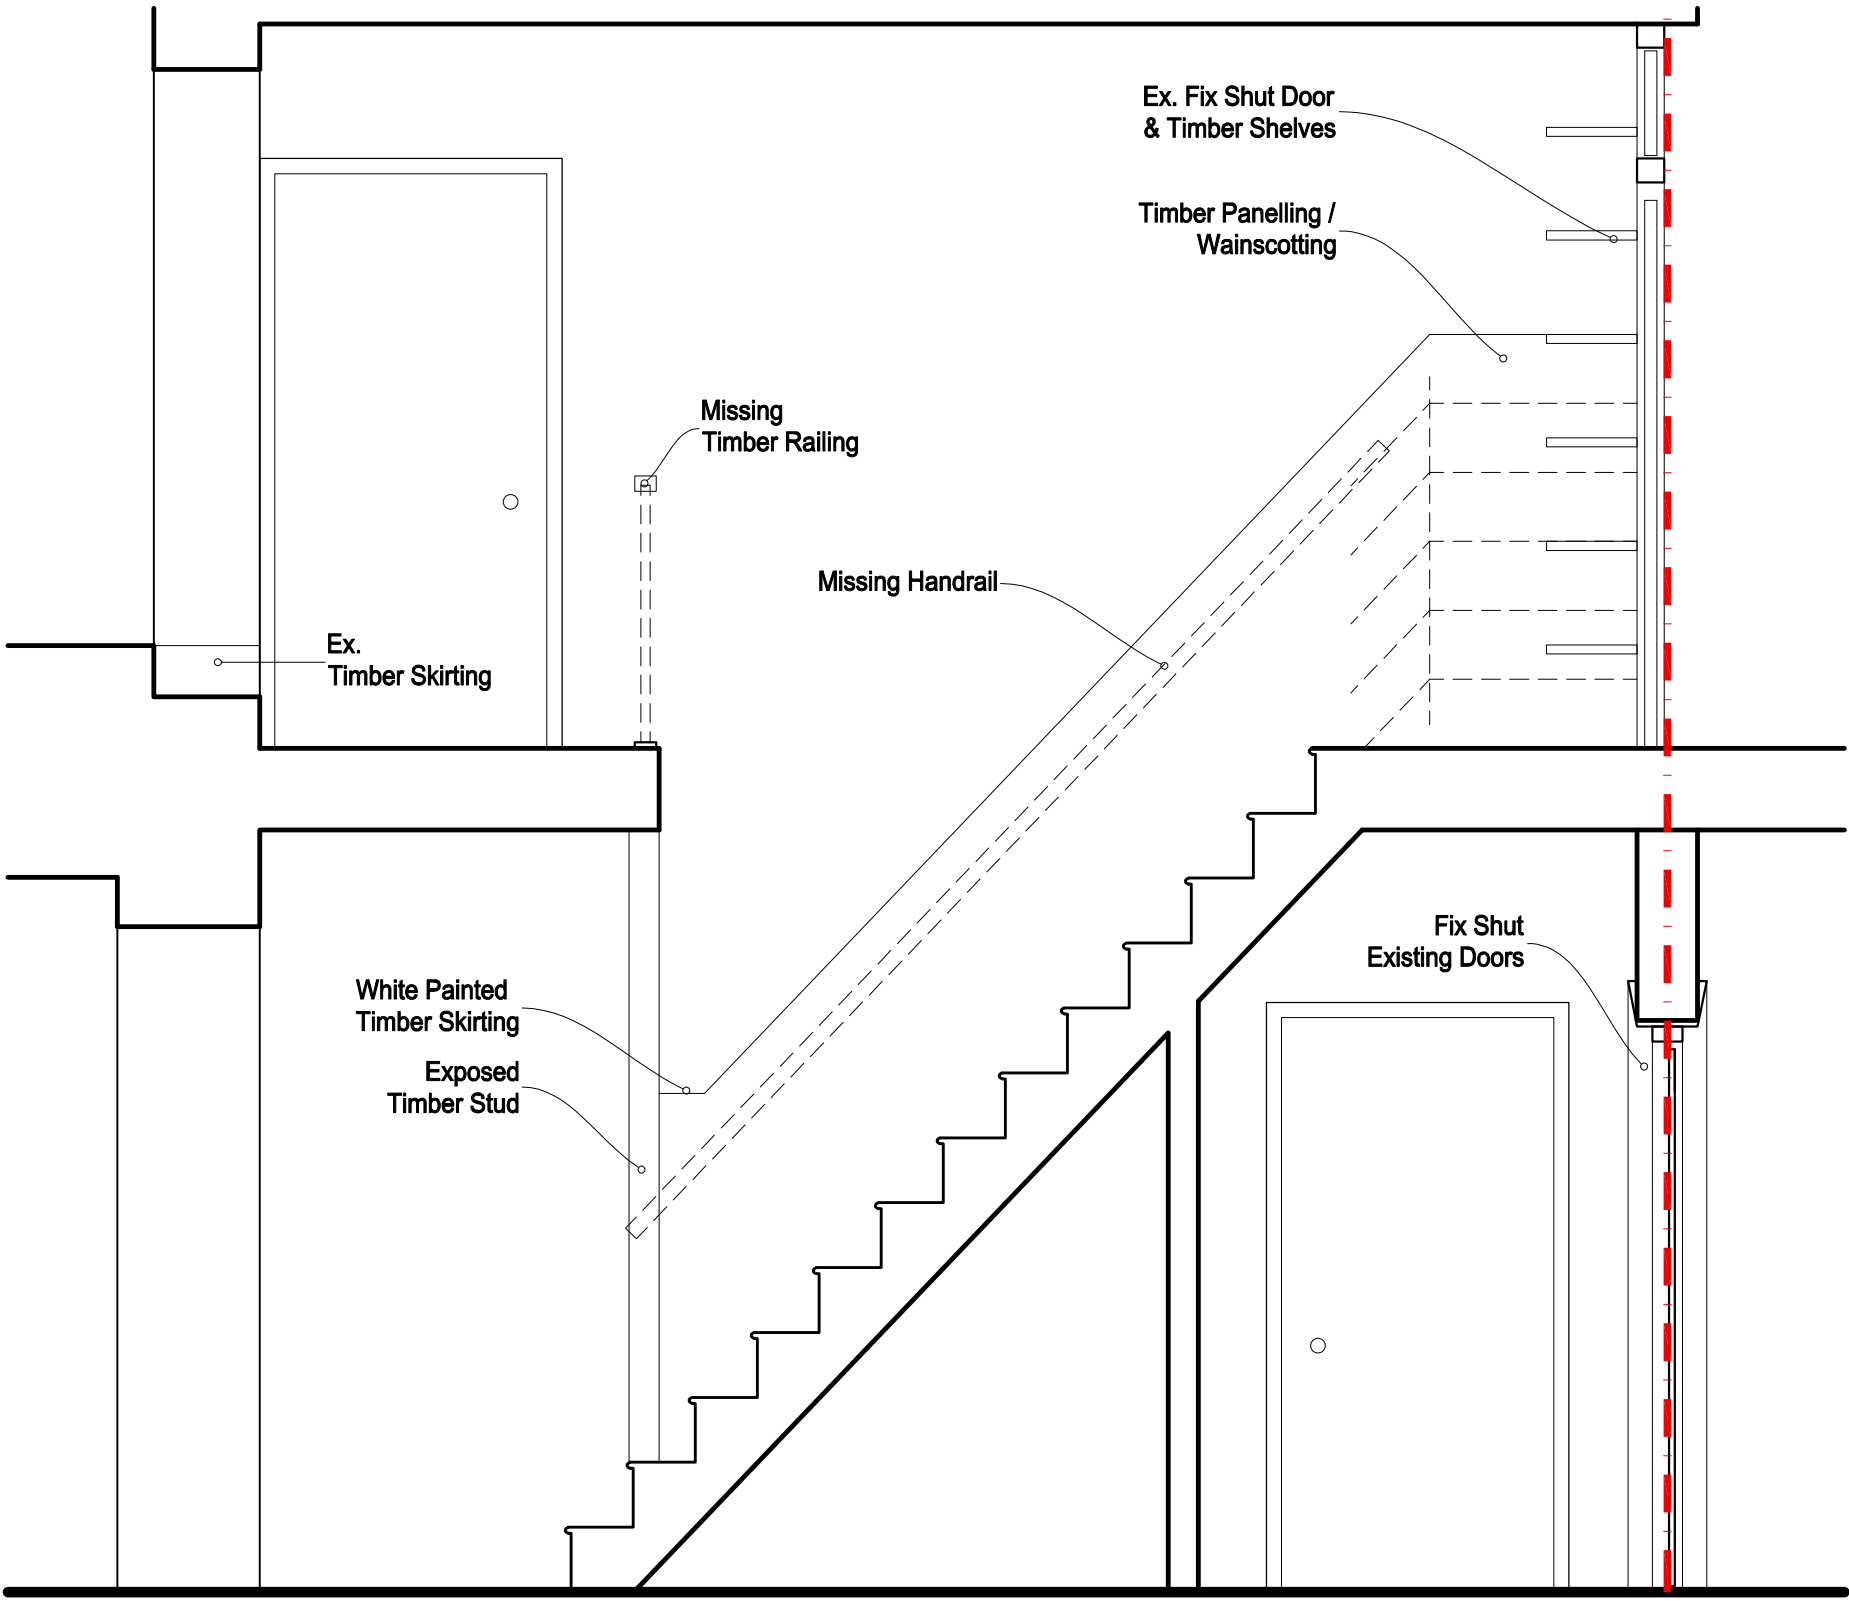


1-1 Detail  
1:5

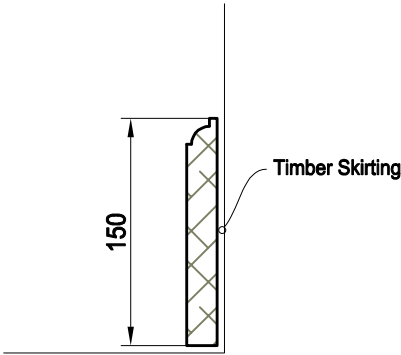

2-2 Detail  
1:5

Ground Floor

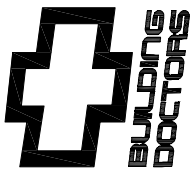


Architect @  
Buildingdoctors.co.uk  
Office: 137. EN1 1QT  
0208 363 5764  
RIBA

Disclaimer;  
No Reproduction without Consent  
Do not Scale from this Drawing  
Only use Dimensions Shown  
Dims & Areas accurate to 5%  
© Copyright 2020 Building Doctors

| Date | Amendments | Ve. | In. |
|------|------------|-----|-----|
|      |            |     |     |

|                                           |                                              |                                     |  |
|-------------------------------------------|----------------------------------------------|-------------------------------------|--|
| Project                                   | Pennicotts Farm<br>PO20 1LN                  |                                     |  |
| <input checked="" type="checkbox"/> Draft | <input checked="" type="checkbox"/> Planning | <input type="checkbox"/> B. Control |  |
| <input type="checkbox"/> Tender           | <input type="checkbox"/> Constr.             | <input type="checkbox"/> Other      |  |

|        |                                      |
|--------|--------------------------------------|
| Title  | House B Staircase<br>D-D Section CLD |
| Client | Mr. S.<br>Cox-Rusbridge              |

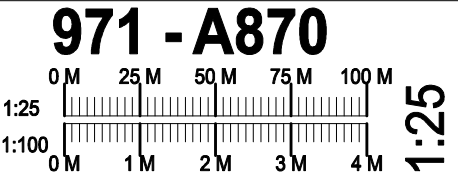

A3