


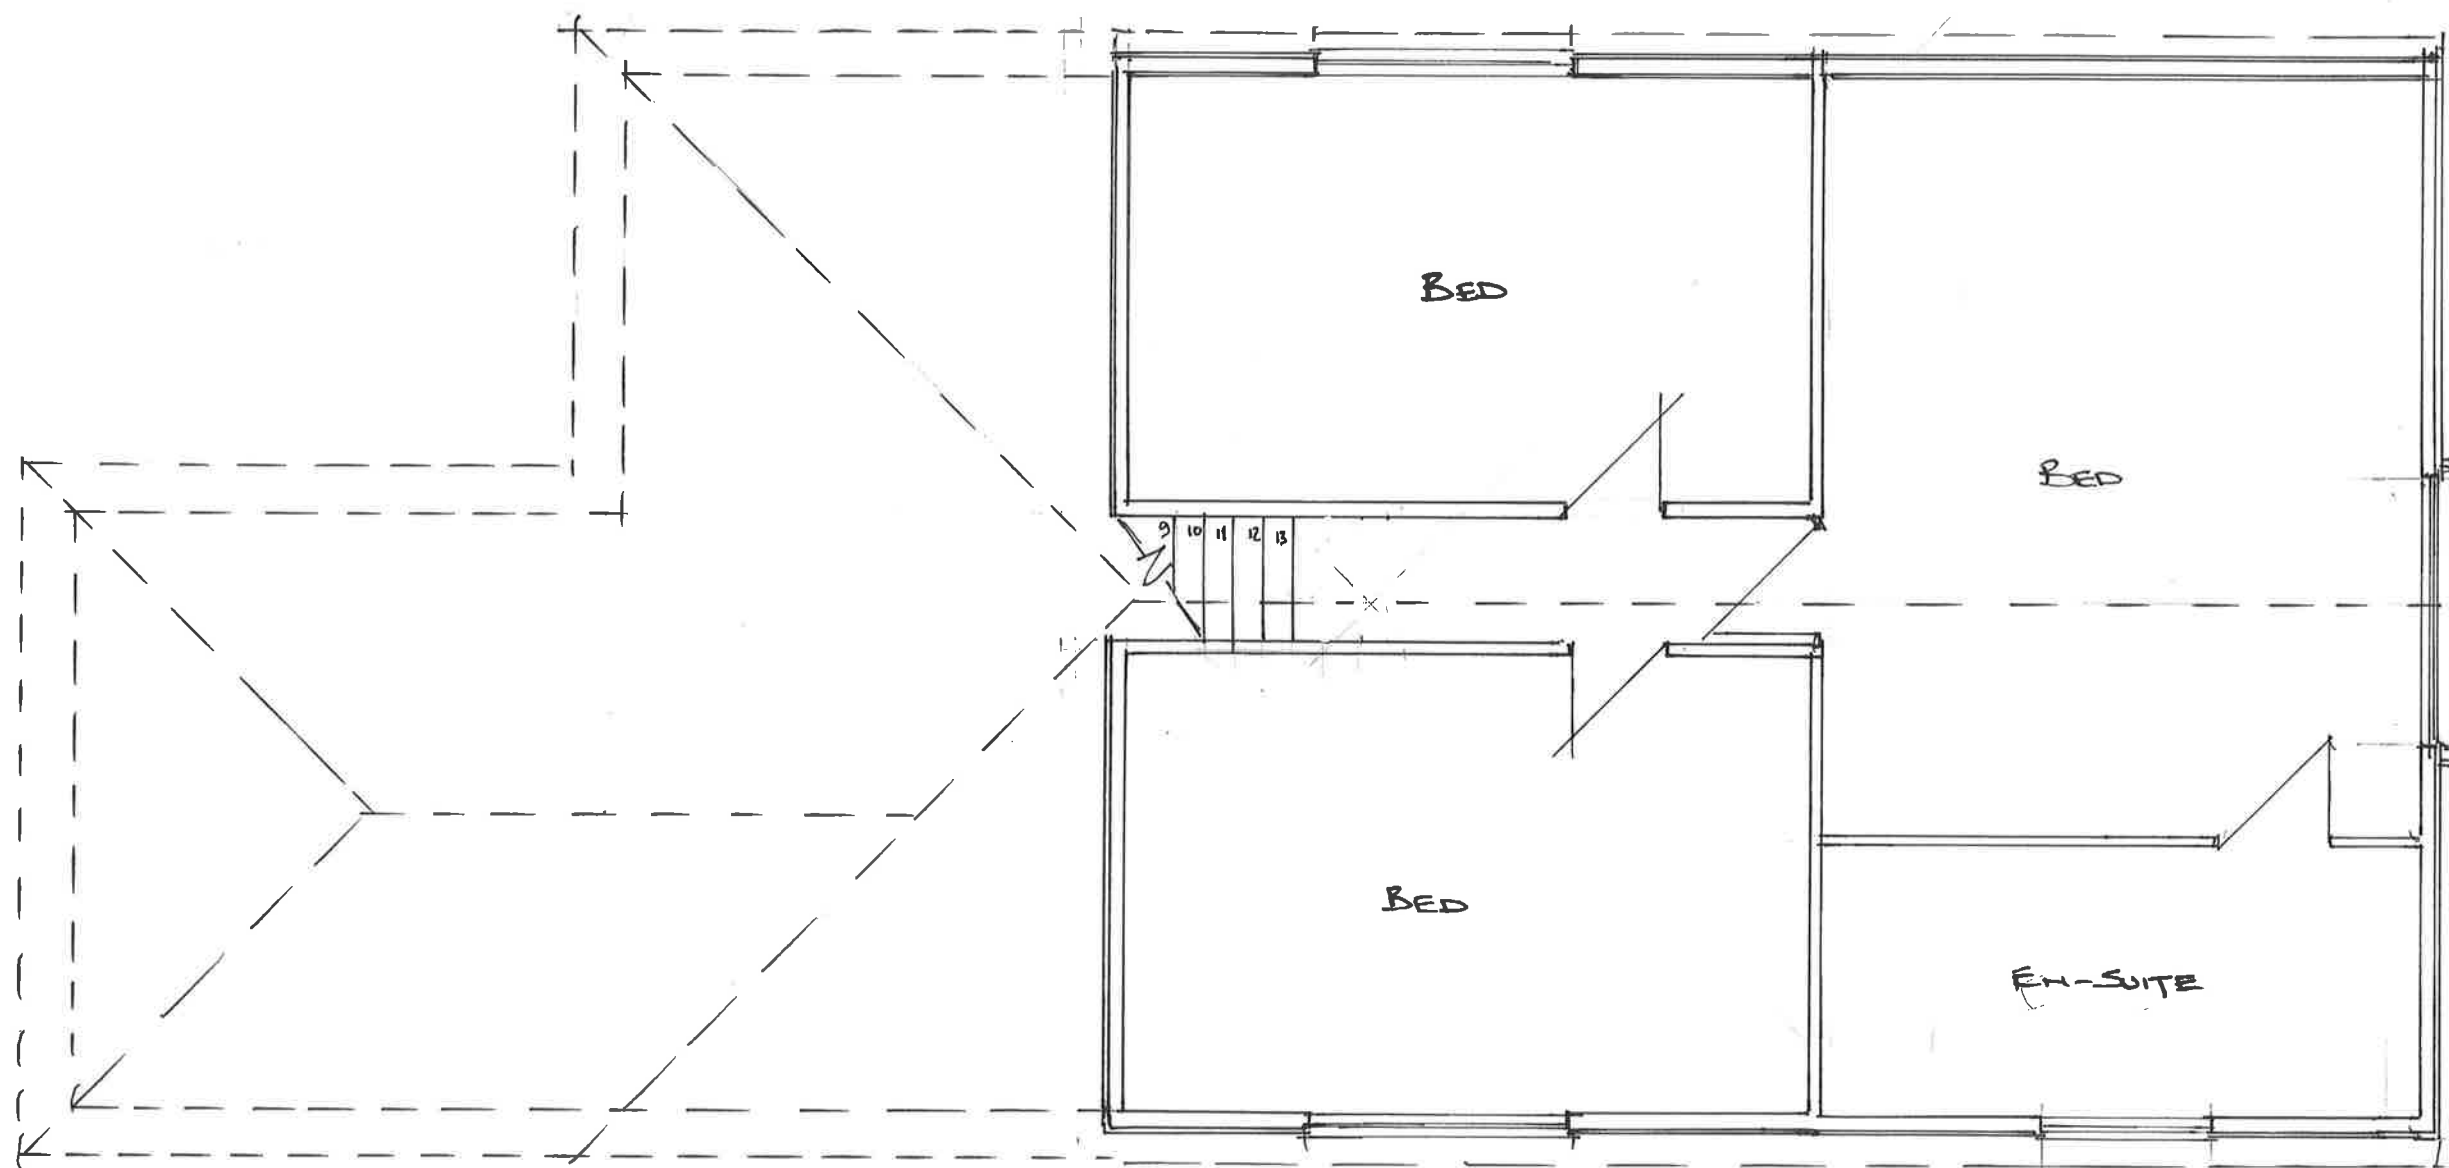

First floor plan As prop^d
1:50

LOFT CONVERSION - 16 CARDINALS DRIVE, PAGHAM, W. SUSSEX.