



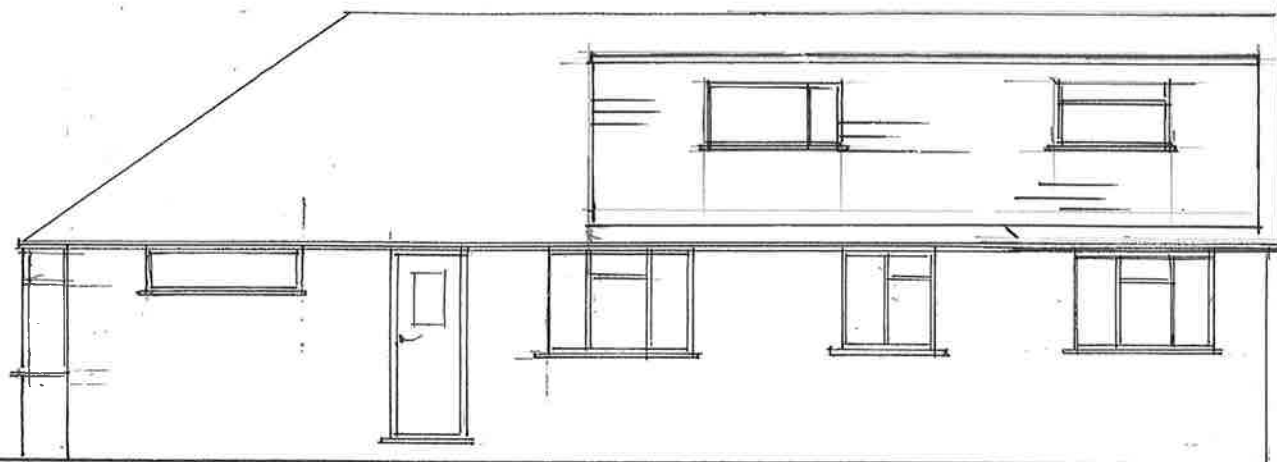

NORTH ELEVATION

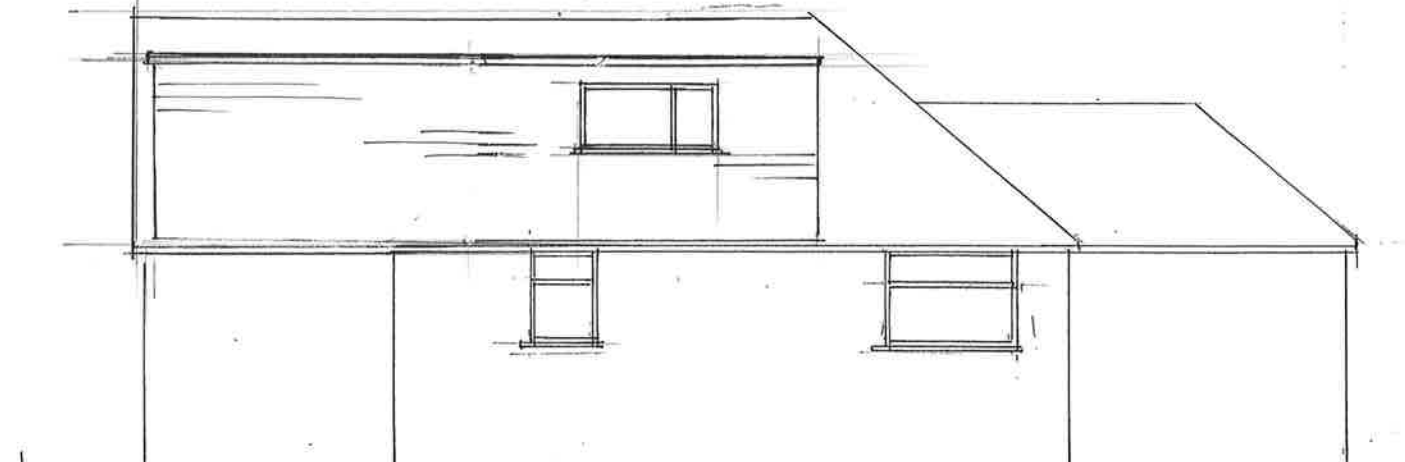


SOUTH ELEVATION



EAST ELEVATION

ALL ELEVATIONS
AS PROPOSED
1:100

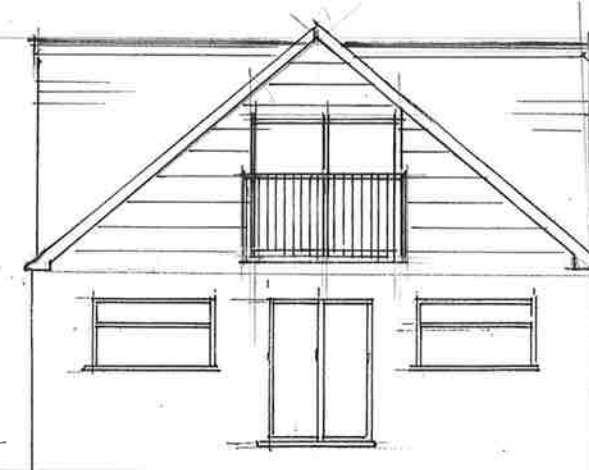

WEST ELEVATION

REV. A. MAR. 22
DORMER TO SE.
EXTENDED TO REAR

LOFT CONVERSION - 16 CARDINALS DRIVE, PAGHAM, W. SUSSEX