




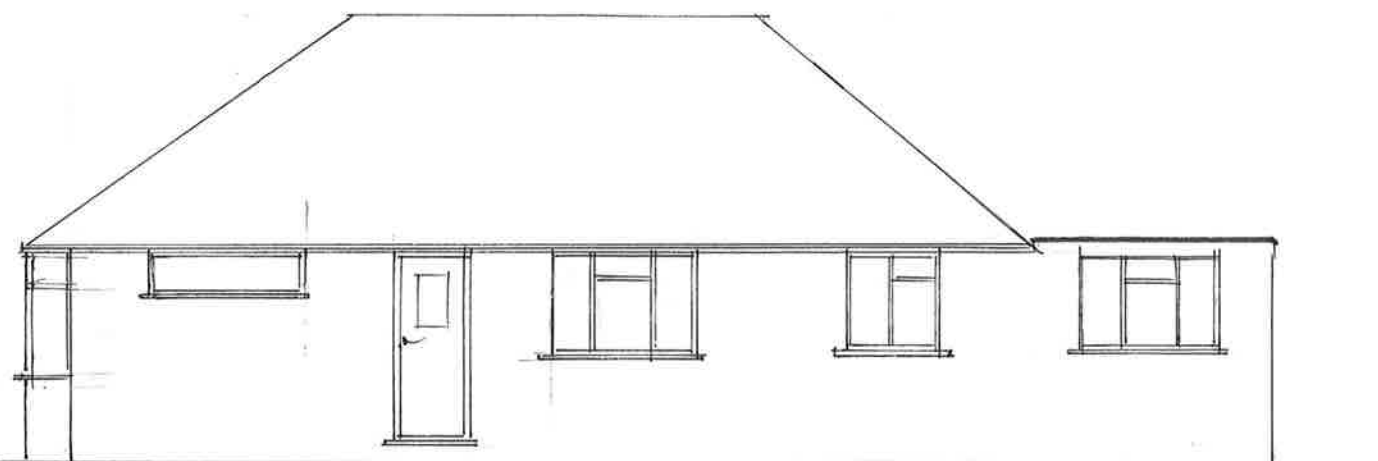

NORTH ELEVATION

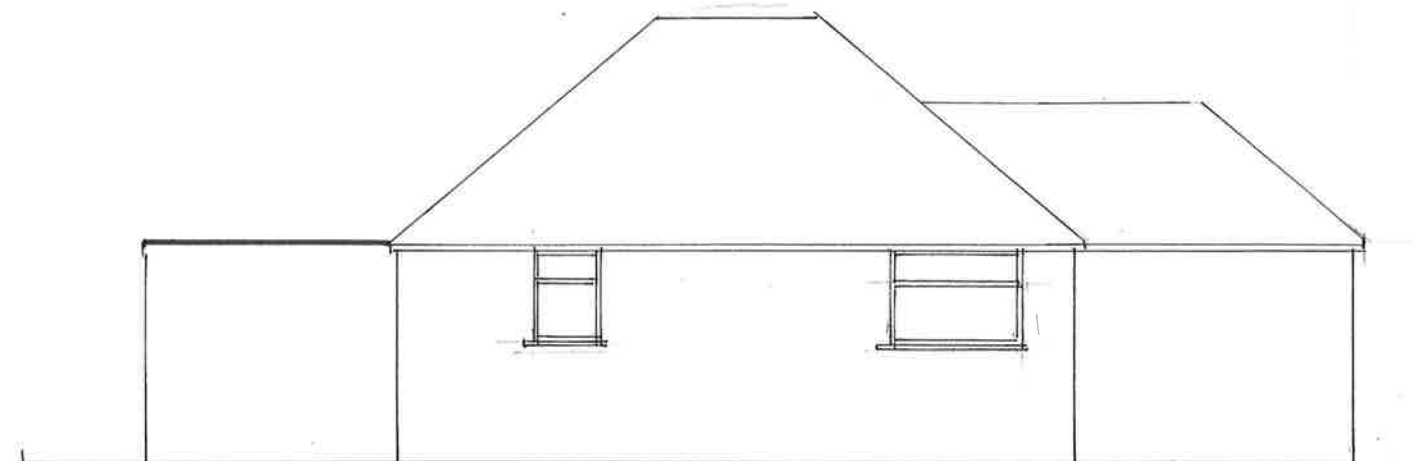

SOUTH ELEVATION

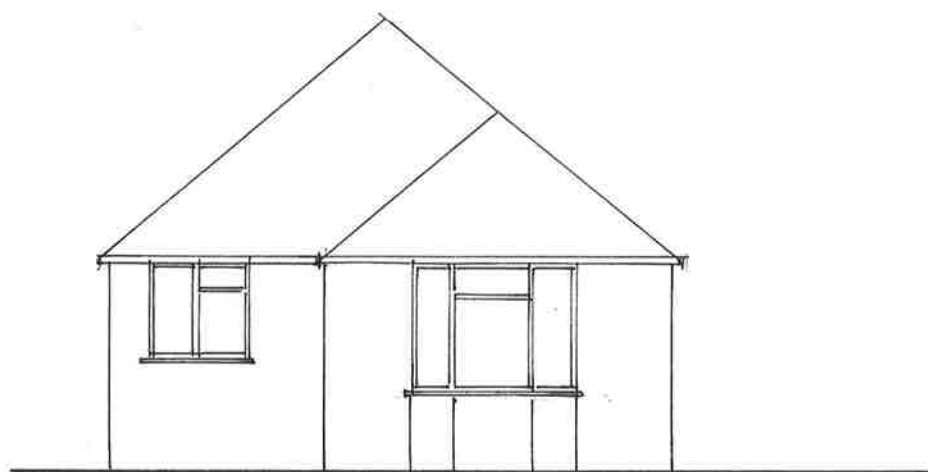

EAST ELEVATION

ALL ELEVATIONS
AS EXG.
1:100



WEST ELEVATION

LOFT CONVERSION - 16 CARDINALS DRIVE, PAGHAM, W. SUSSEX.