




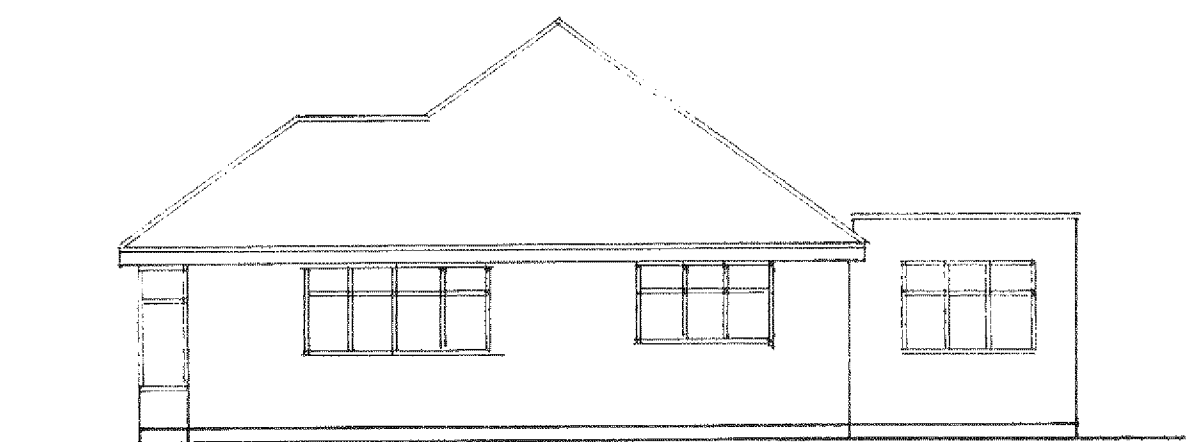


south

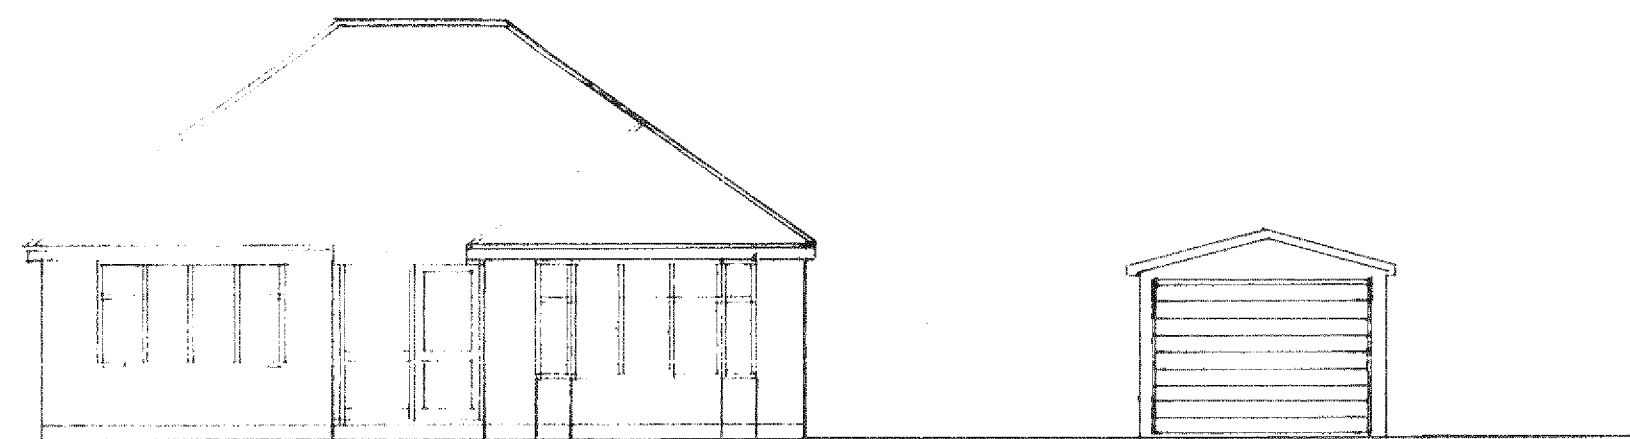


west
1 : 100

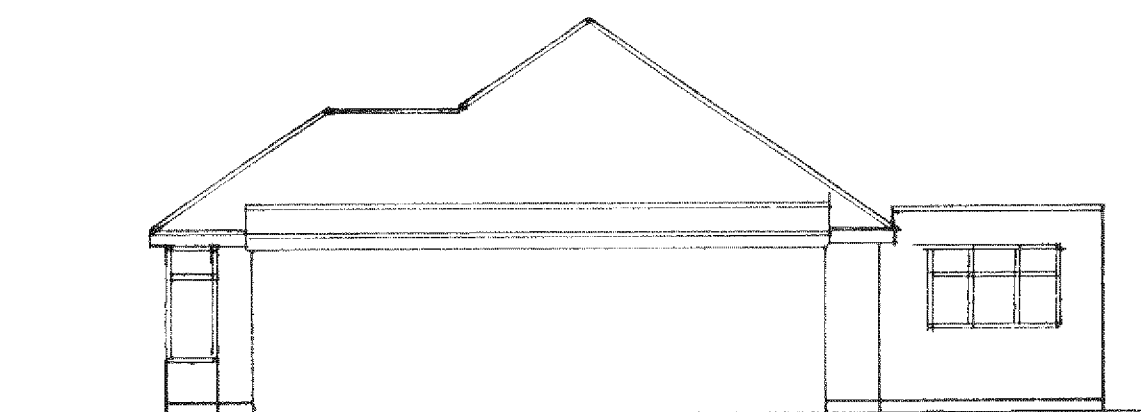


south
[garage]

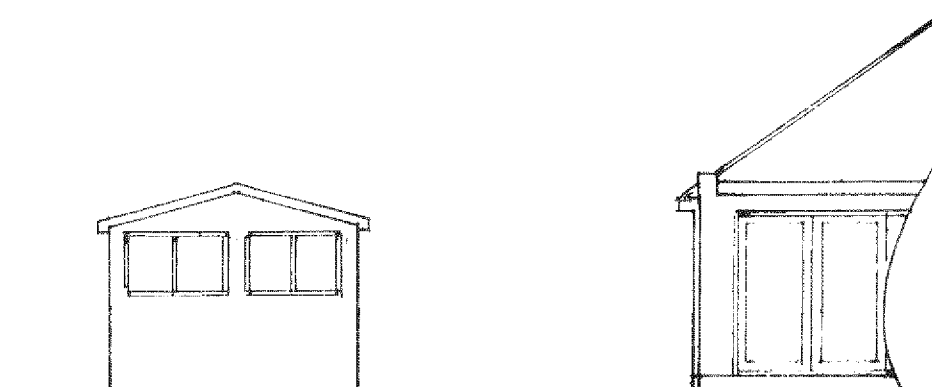


east

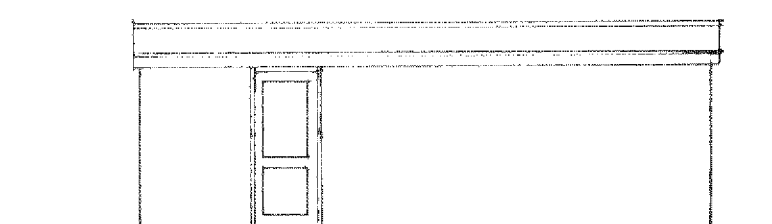


north
[garage]

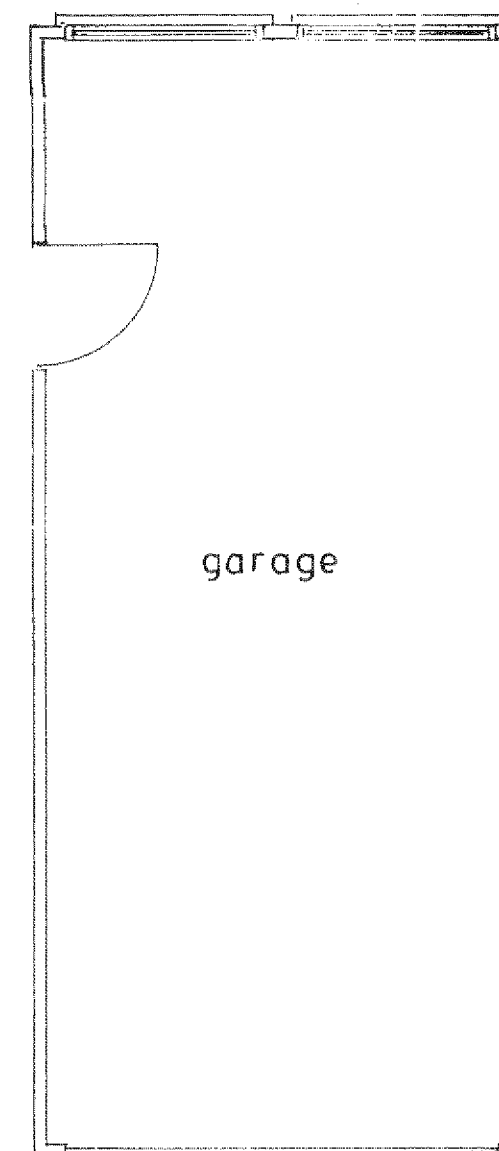


garage

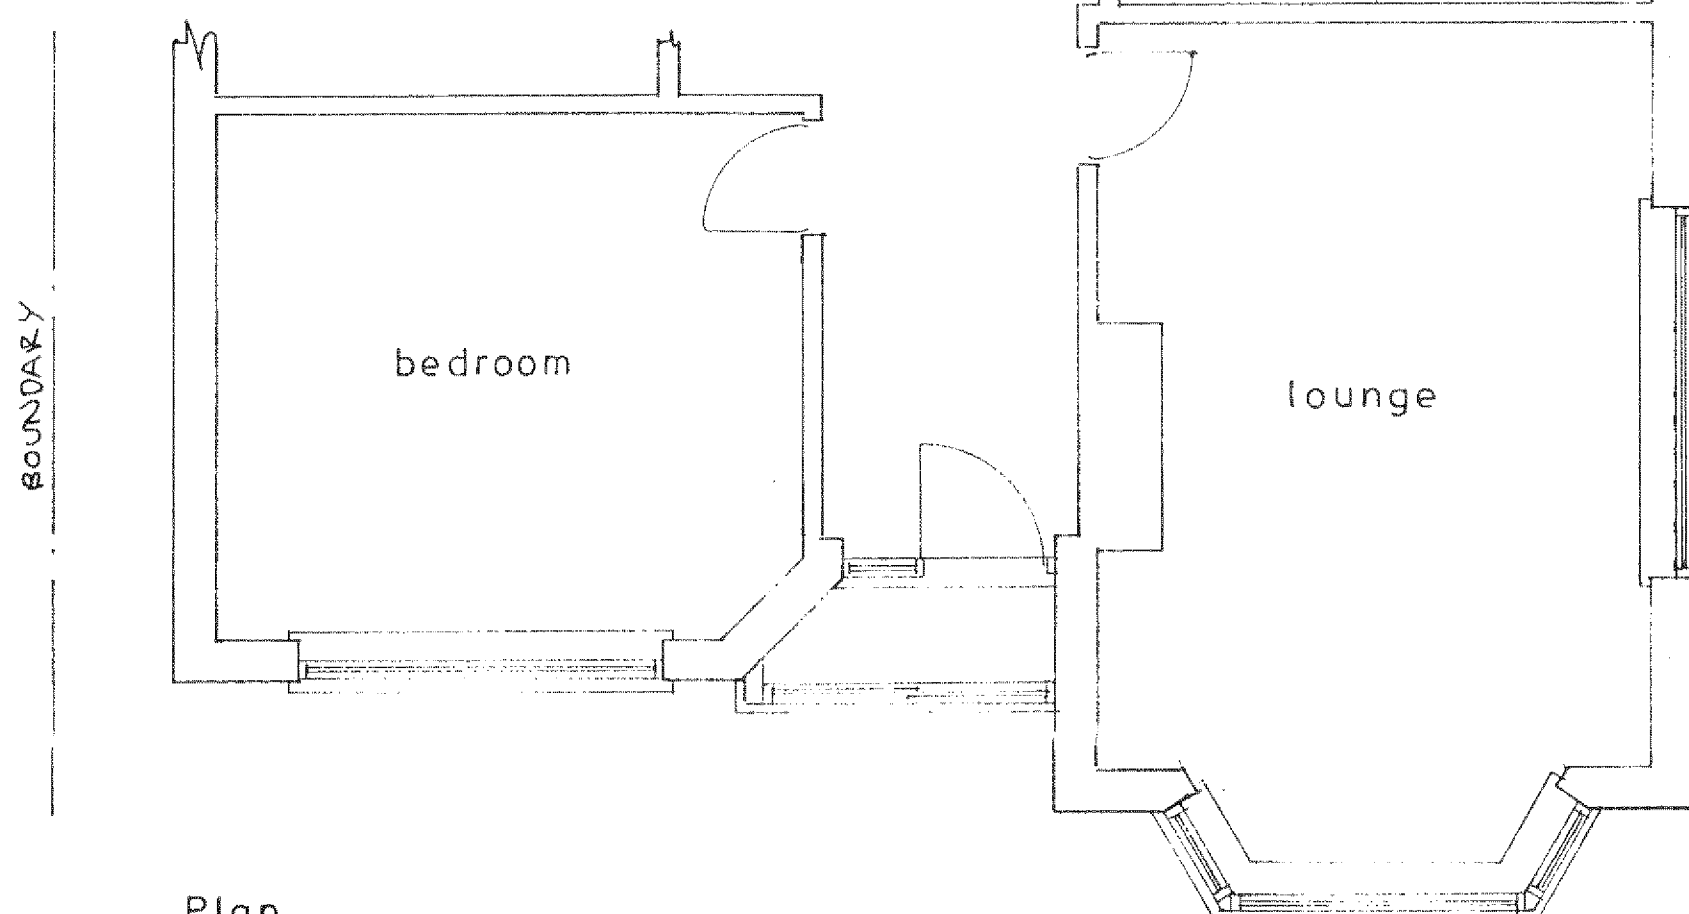


Plan
1 : 50

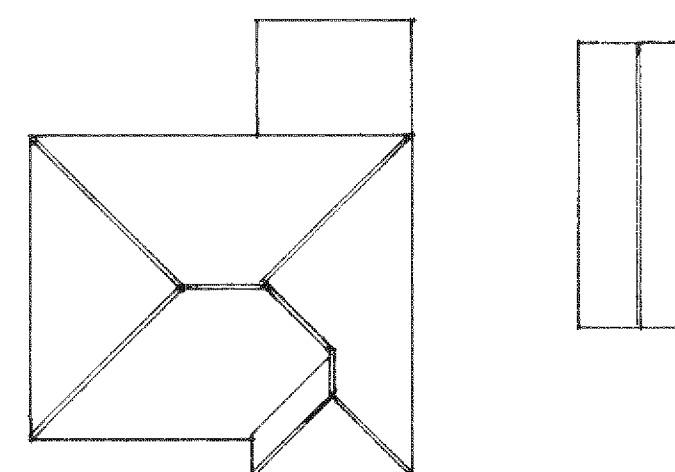

roof plan
1 : 200

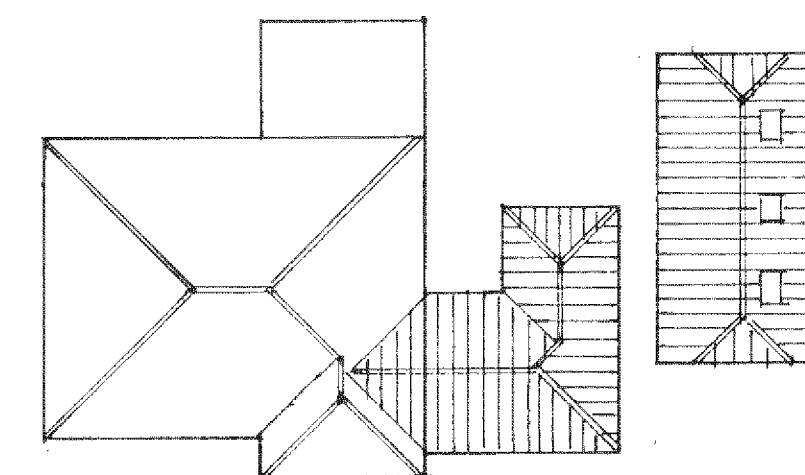

proposed roof plan

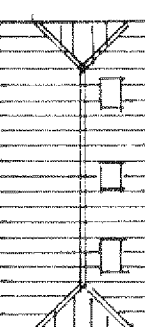

sheet 3 of 3

Existing

PROPOSED SINGLE STOREY EXTENSION AND DETACHED GARAGE AT 27, CARDINALS DRIVE,
PAGHAM FOR MR.C. PARKER.

Bryan Butcher
Rainbow Cottage
Nyetimber Lane
Bognor Regis PO21 3JX

