




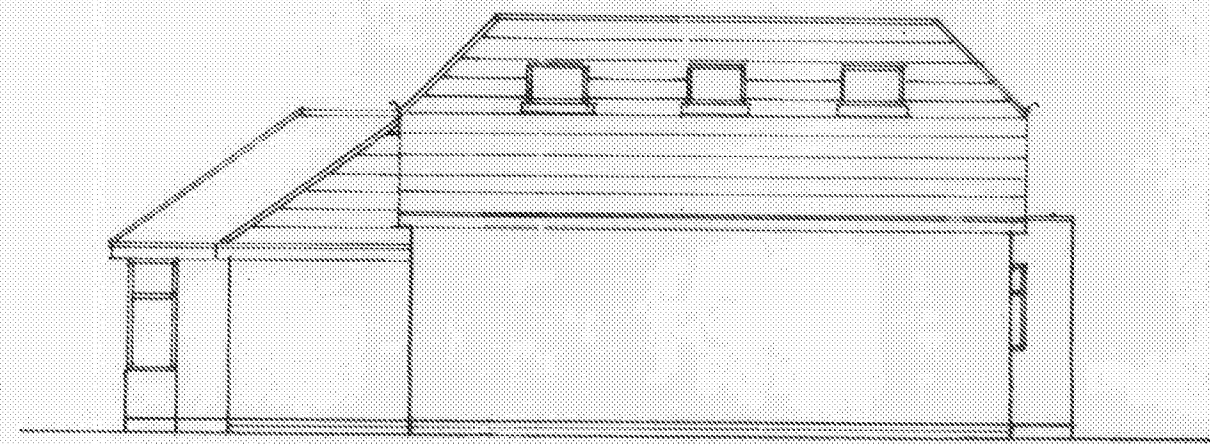


south

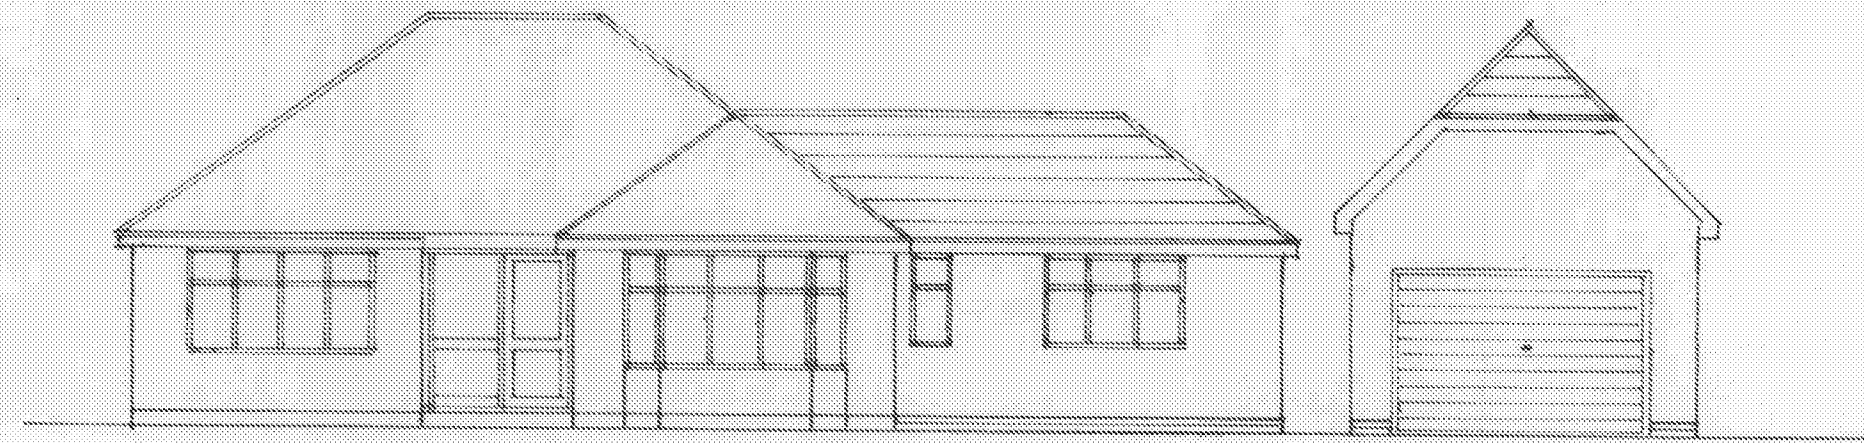


west

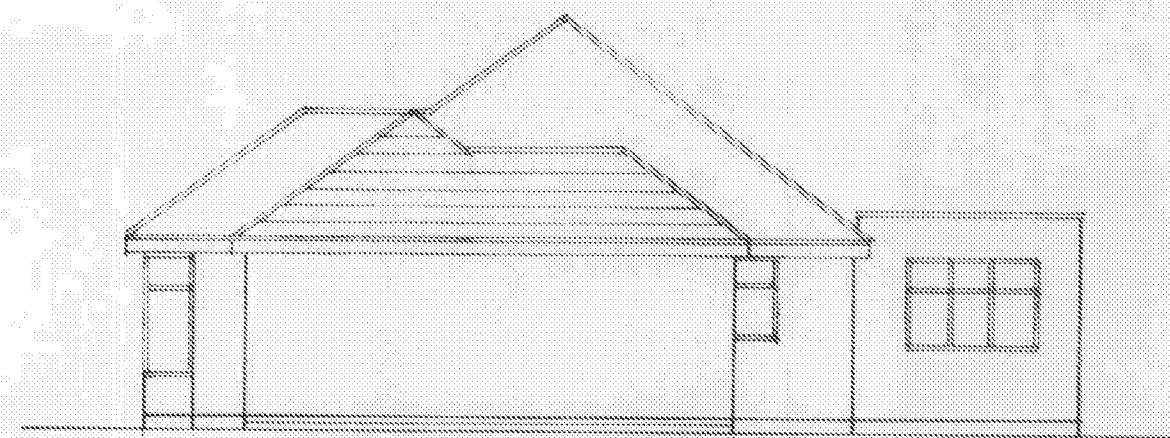


south
[extension]

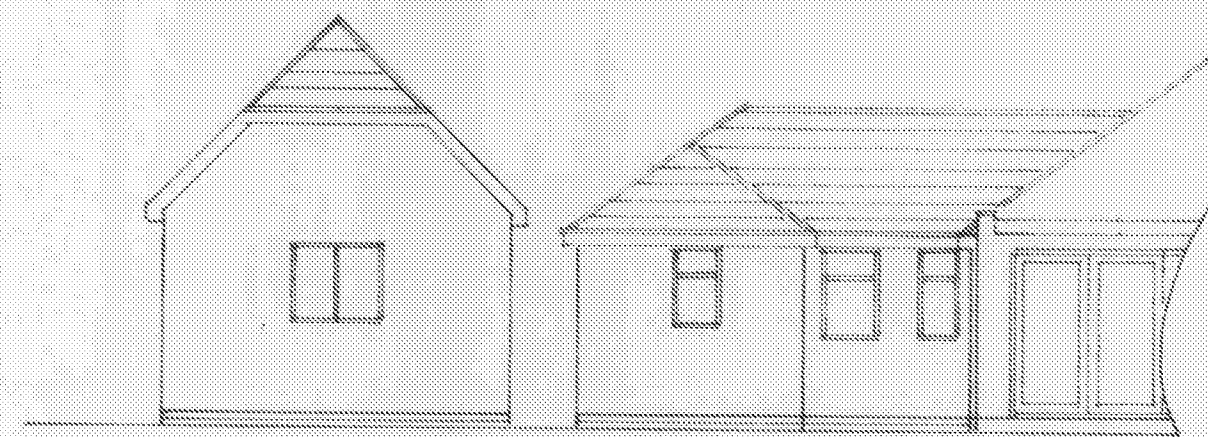

east

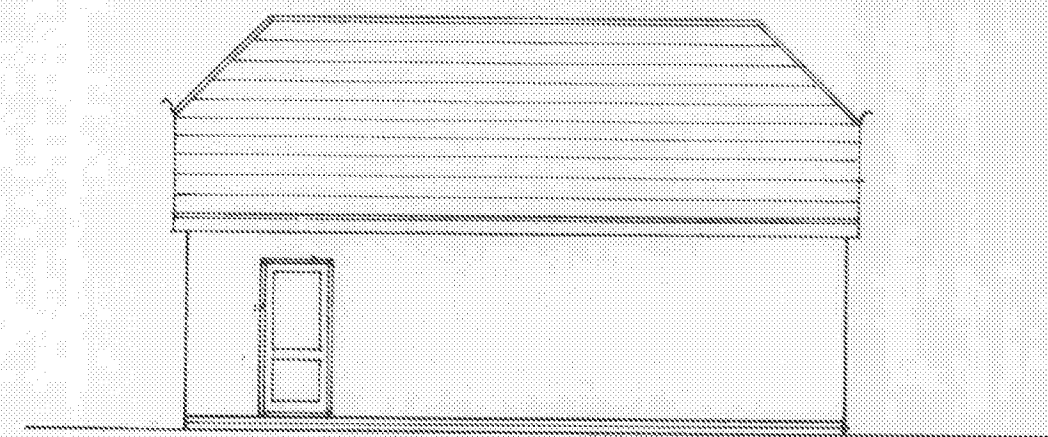

north
[garage]

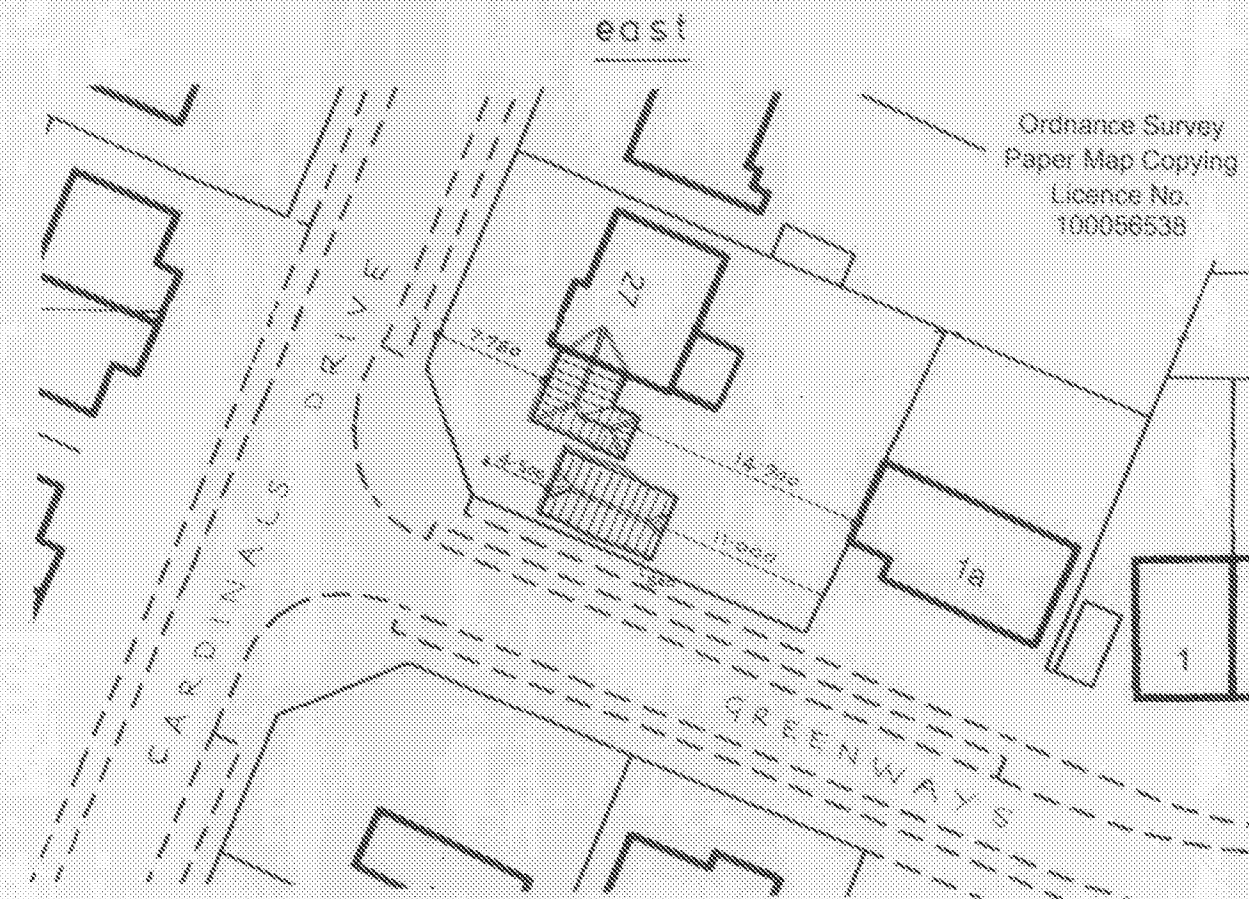

block plan
1:500

Ordnance Survey
Paper Map Copying
Licence No.
100056538



location plan
1:1250

Proposed

PROPOSED SINGLE STOREY EXTENSION AND DETACHED GARAGE AT 27, CARDINALS DRIVE,
PAGHAM FOR MR. C. PARKER.

sheet 2 of 3

Bryan Butcher
Rainbow Cottage
Nyetimber Lane
Bognor Regis PO21 3JX

