




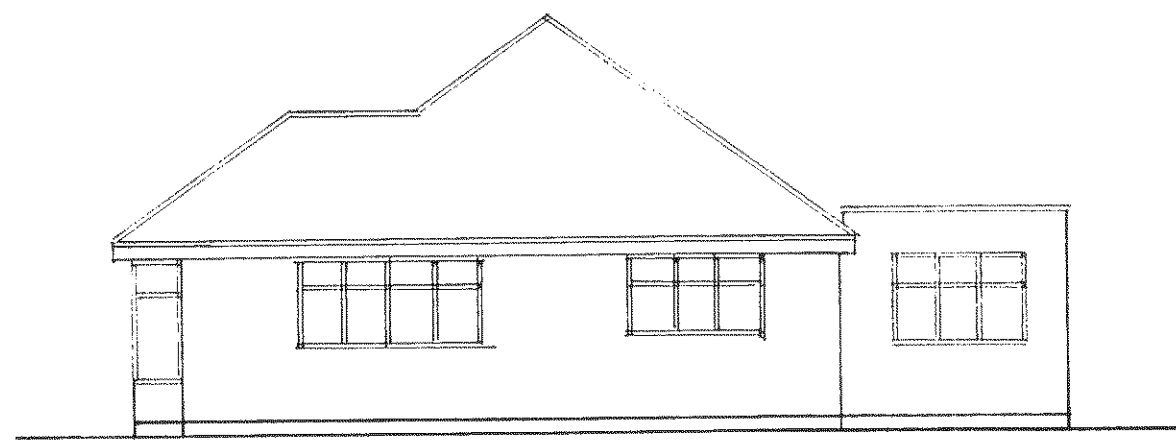


south

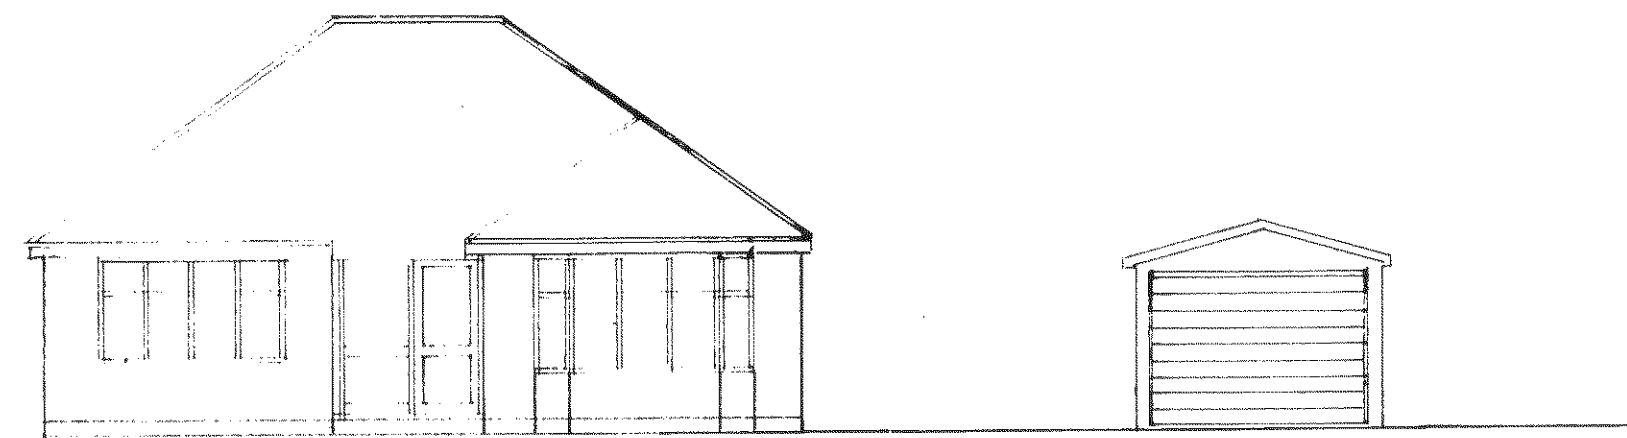


west
1 : 100

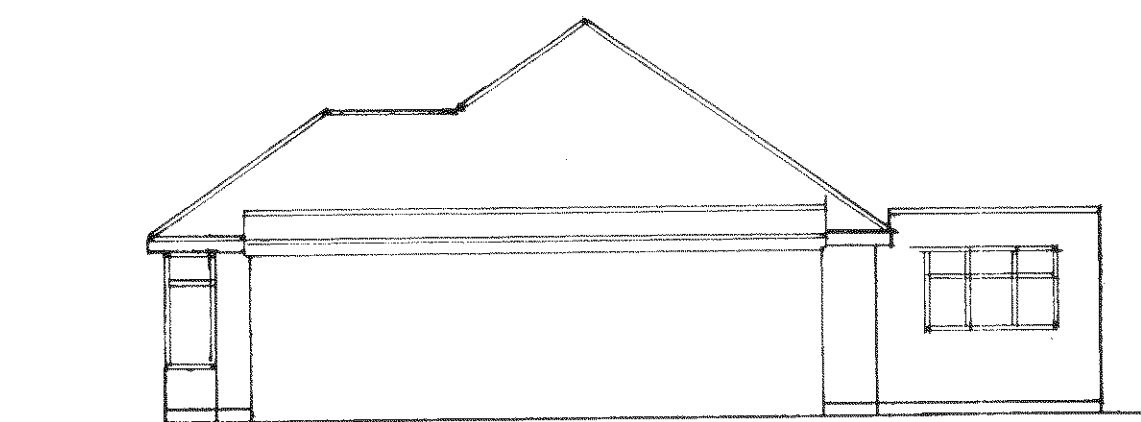


south
[garage]

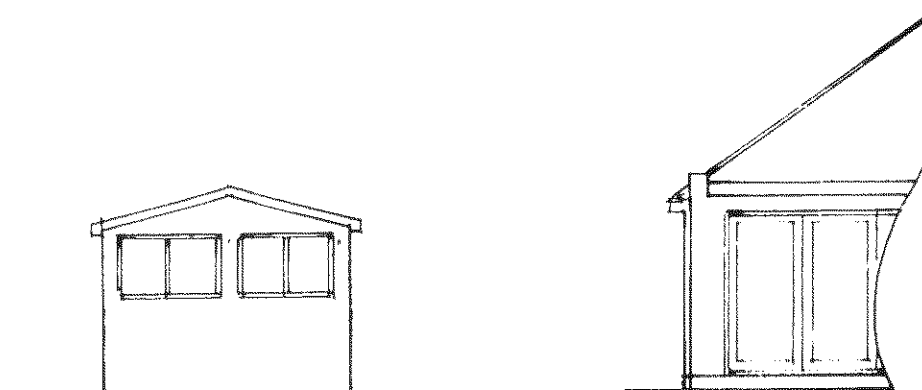


east

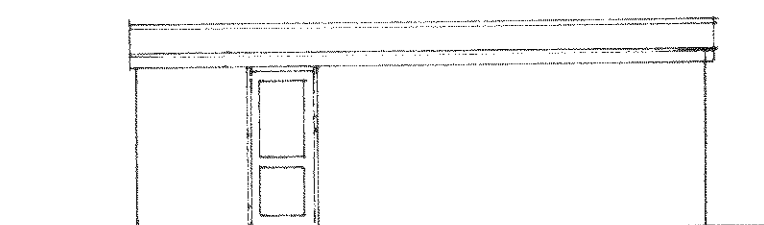


north
[garage]

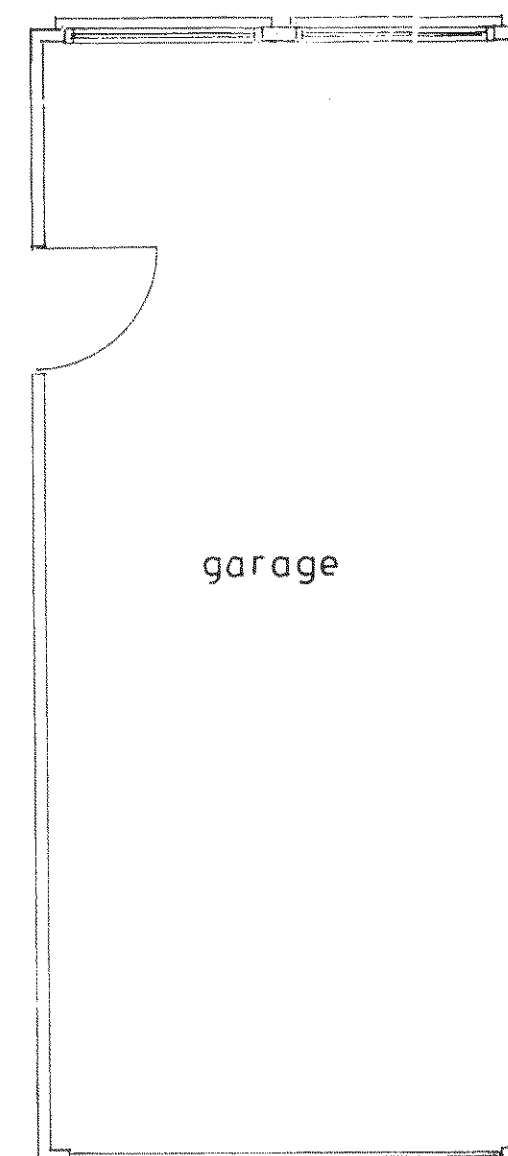


garage

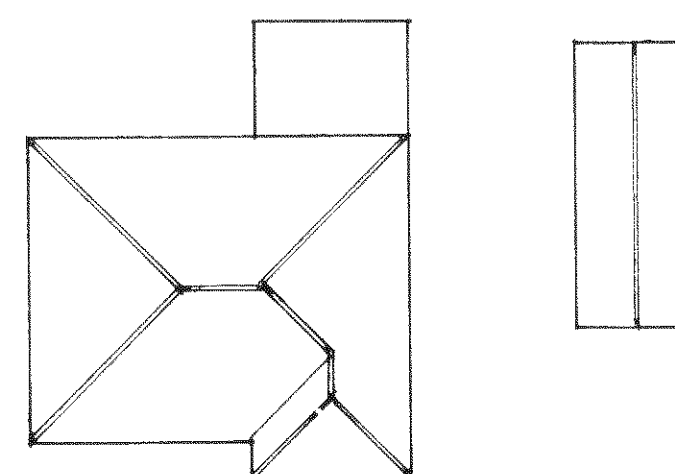

roof plan
1 : 200

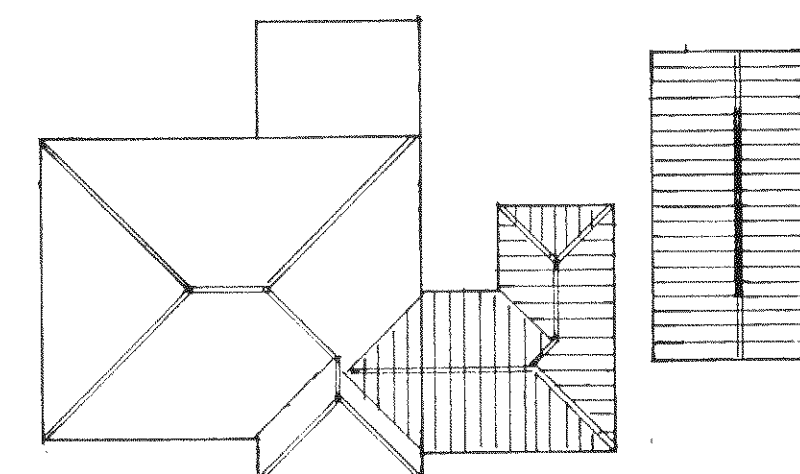

proposed roof plan

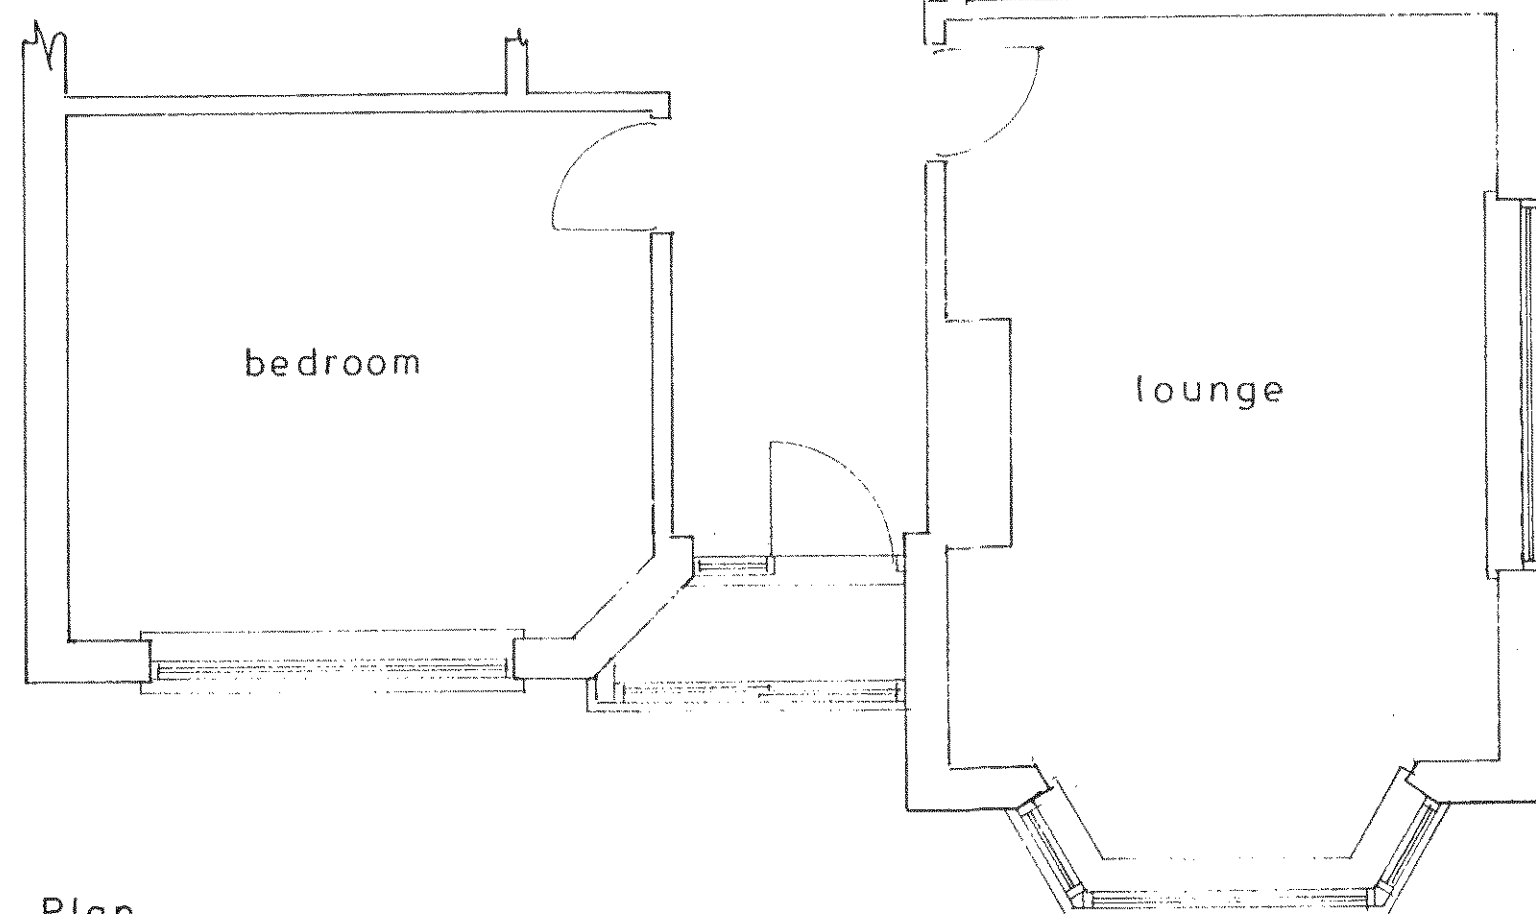

Plan
1 : 50

Existing

PROPOSED SINGLE STOREY EXTENSION AND DETACHED GARAGE AT 27, CARDINALS DRIVE,
PAGHAM FOR MR.C. PARKER.

sheet 3 a of 3

Bryan Butcher
Rainbow Cottage
Nyetimber Lane
Bognor Regis PO21 3JX
01243 266871
07973 233442
bryan.butcher@btinternet.com
www.bryanbutcher.com