



GENERAL NOTES:
1. This drawing is the copyright of Kenn Scaddan Associates Ltd and may not be copied, altered or reproduced in any form or passed on to a third party without written consent. If in doubt! ASK.
2. The drawing reflects current standards and legislation agreed for this project at the time of original issue.



STREET SCENE A-A [Plots 47-52 & 81-89]

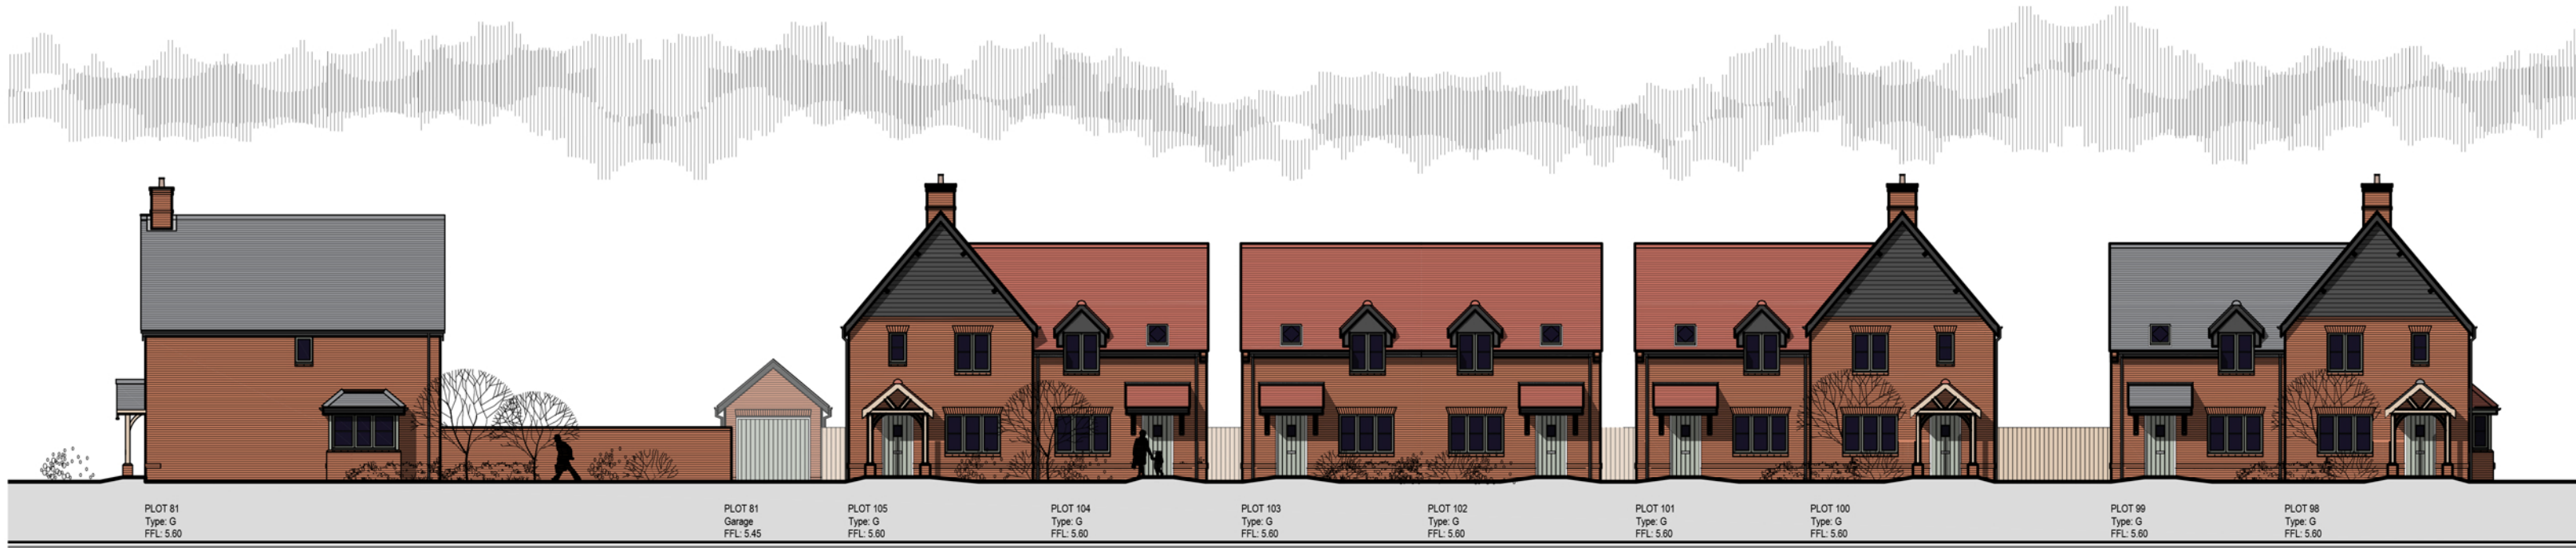

STREET SCENE B-B [Plots 81 & 98-105]

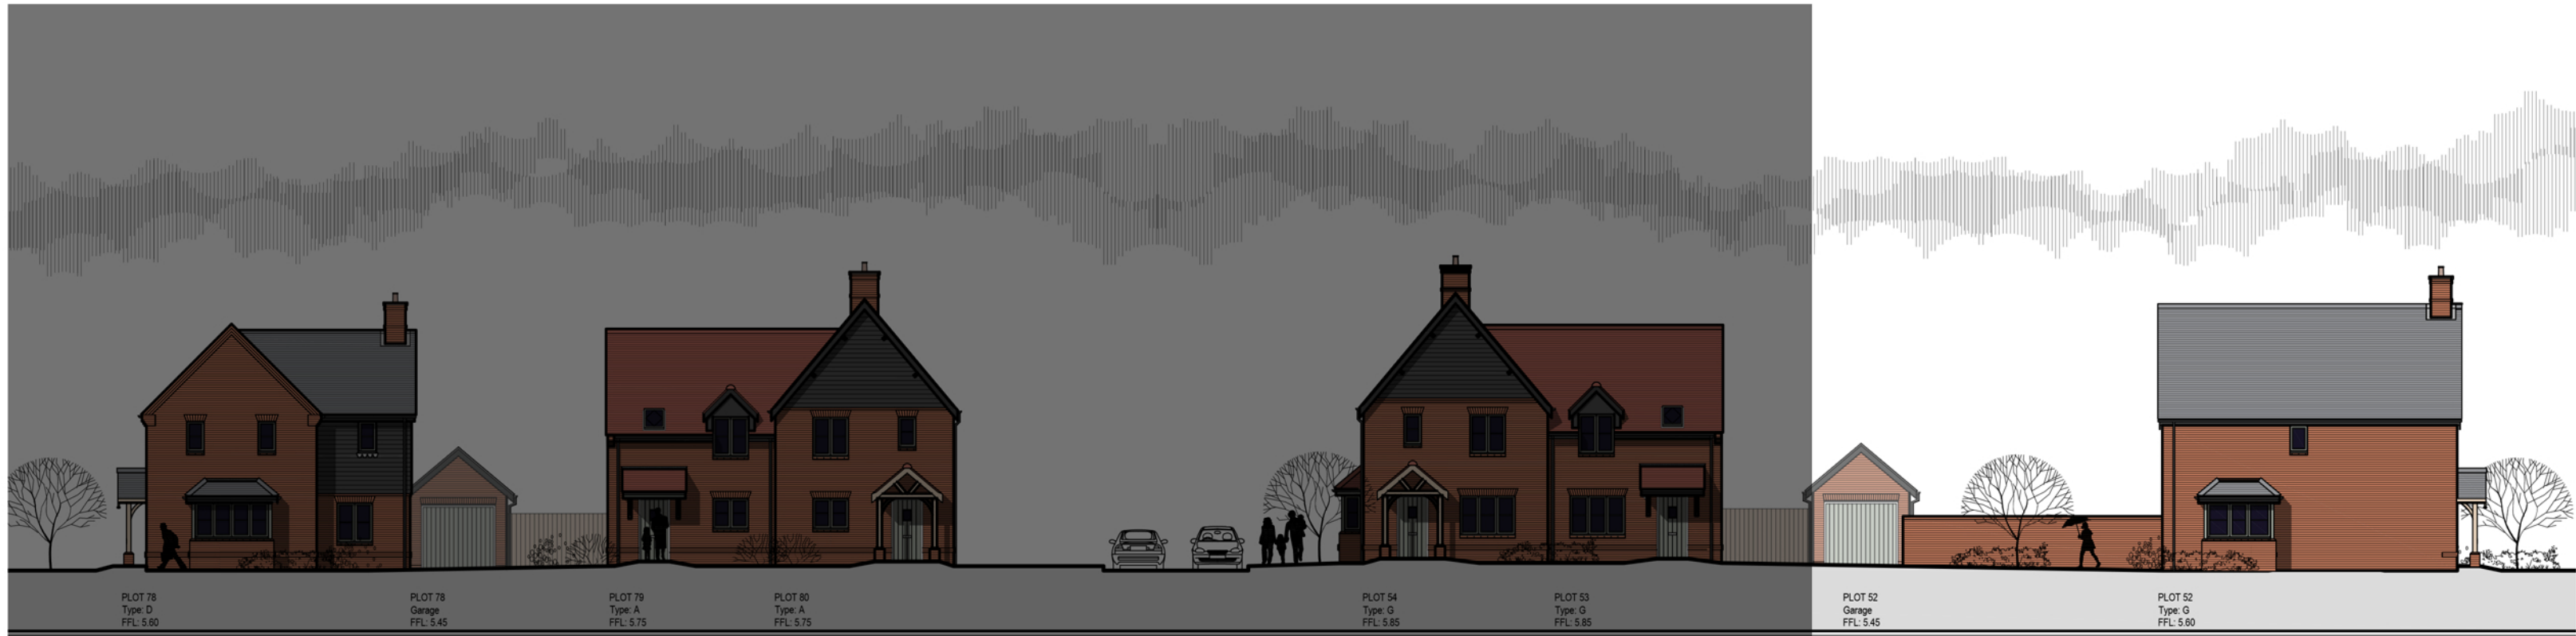

STREET SCENE C-C [Plots 52-54 & 78-80]



KEY PLAN

B	07.05.20	Amended as per client note	CG	
A	06.05.20	First issue	CG	DRK
Rev	Date	Description	Rev By	Ckd By

KSA The people orientated placemakers.

Client **DREW SMITH**

Project
Land off Summer Lane
PAGHAM
West Sussex

Drawing Title
Western parcel
Street Scenes: A, B, C

Drawing Status
PLANNING
Scale
1:200 @ A1

Document Ref.
1223 PD300
Revision
B
Drawn By
CG

RIBA **KSA Architects Ltd.** Concept House 35 Kingston Crescent, North End Portsmouth, Hampshire, PO2 8AA. Phone: 023 9267 3618 Email: info@ksaltd.co.uk Web: www.ksaltd.co.uk

0 2 4 10 20
(SCALE 1:200)
ARUN DISTRICT COUNCIL P19720PL