


GENERAL NOTES:
1. This drawing is the copyright of Kenn Scaddan Associates Ltd and may not be copied, altered or reproduced in any form or passed on to a third party without written consent. If in doubt! ASK.
2. The drawing reflects current standards and legislation agreed for this project at the time of original issue.



KEY PLAN



STREET SCENE D-D [Plots 90-96]

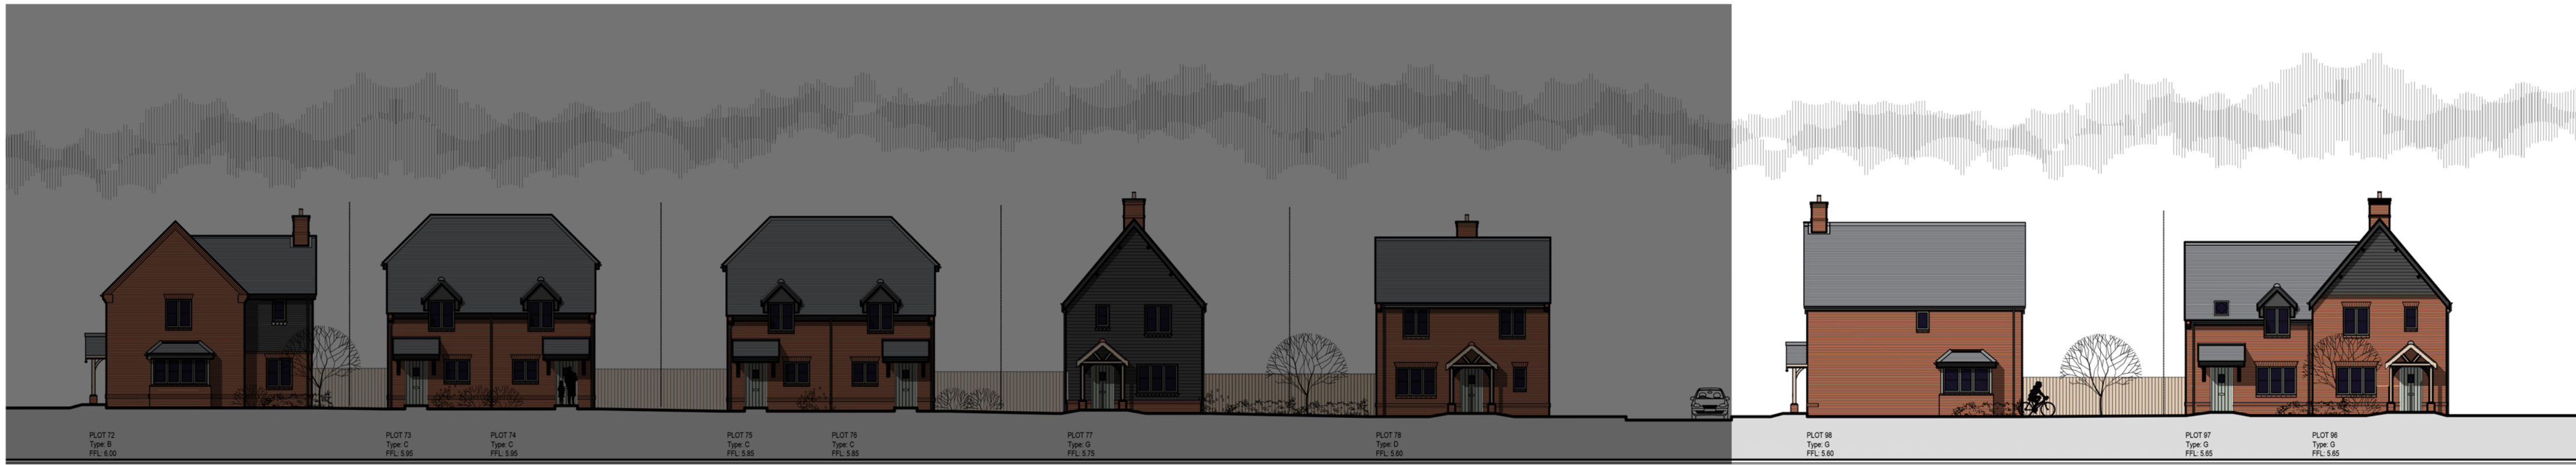

STREET SCENE E-E [Plots 72-78 & 96-98]

B	07.05.20	Amended as per Client notes	CG	
A	06.05.20	First Issue	CG	DRK
Rev	Date	Description	Rev By	Ckd By

KSA The people orientated placemakers.

Client **DREW SMITH**

Project
Land off Summer Lane
PAGHAM
West Sussex

Drawing Title
Western parcel
Street Scenes: D, E

Drawing Status
PLANNING

Document Ref. 1223 PD301

Revision B

Drawn By CG

RIBA KSA Architects Ltd, Concept House 35 Kingston Crescent, North End Portsmouth, Hampshire, PO2 8AA Phone: 023 9267 3618 Email: info@ksaltd.co.uk Web: www.ksaltd.co.uk

0 2 4 10 20
(SCALE 1:200)

ARUN DISTRICT COUNCIL P19720PL