

HOUSE TYPE - A
Plot numbers

Variation 1: 9, 44






Variation 1 [no bay window]: 55, 68, 95

Variation 2: 10, 43, 56, 69, 94

Technical housing Standard - NDSS Schedule
Affordable Rent Units - Plots 62 & 63

Technical requirement 10:






- a: Plot 62 = 97sqm, Plot 63 = 93sqm | 2.77sqm Built-in Storage provided
- b: Provided: Bedroom 1 Double & 2 Twin
- c: Bedroom 3 = 7.7sqm & 2.3m wide
- d: Bedroom 1 = 12.1sqm
- e: Bedroom 1 & 2: 2.78m wide
- f: Not applicable
- g: Not applicable
- h: Not applicable

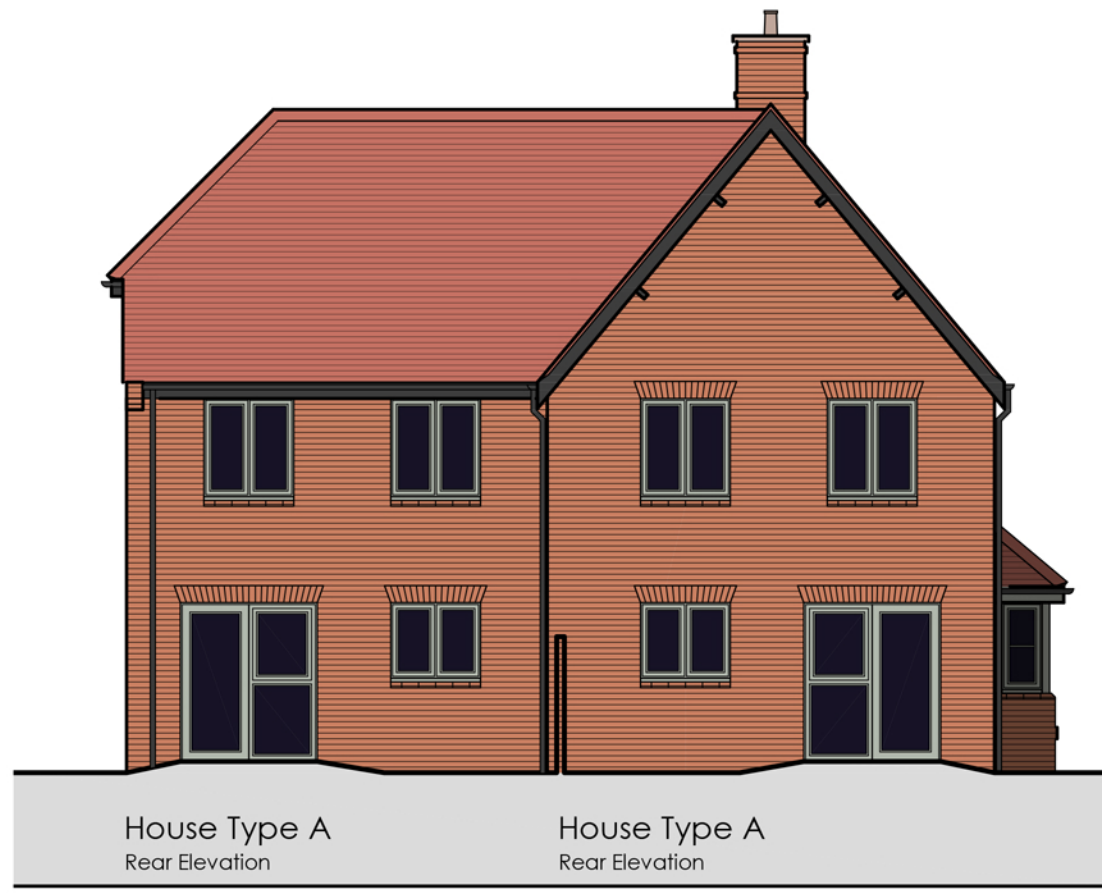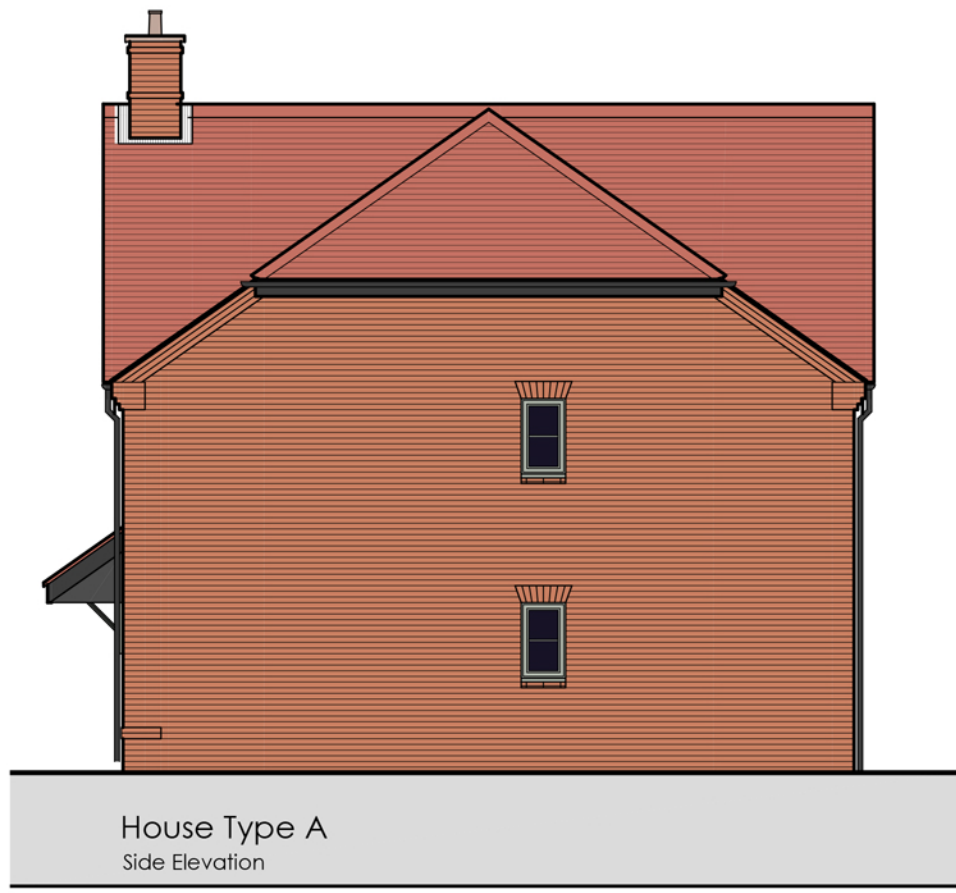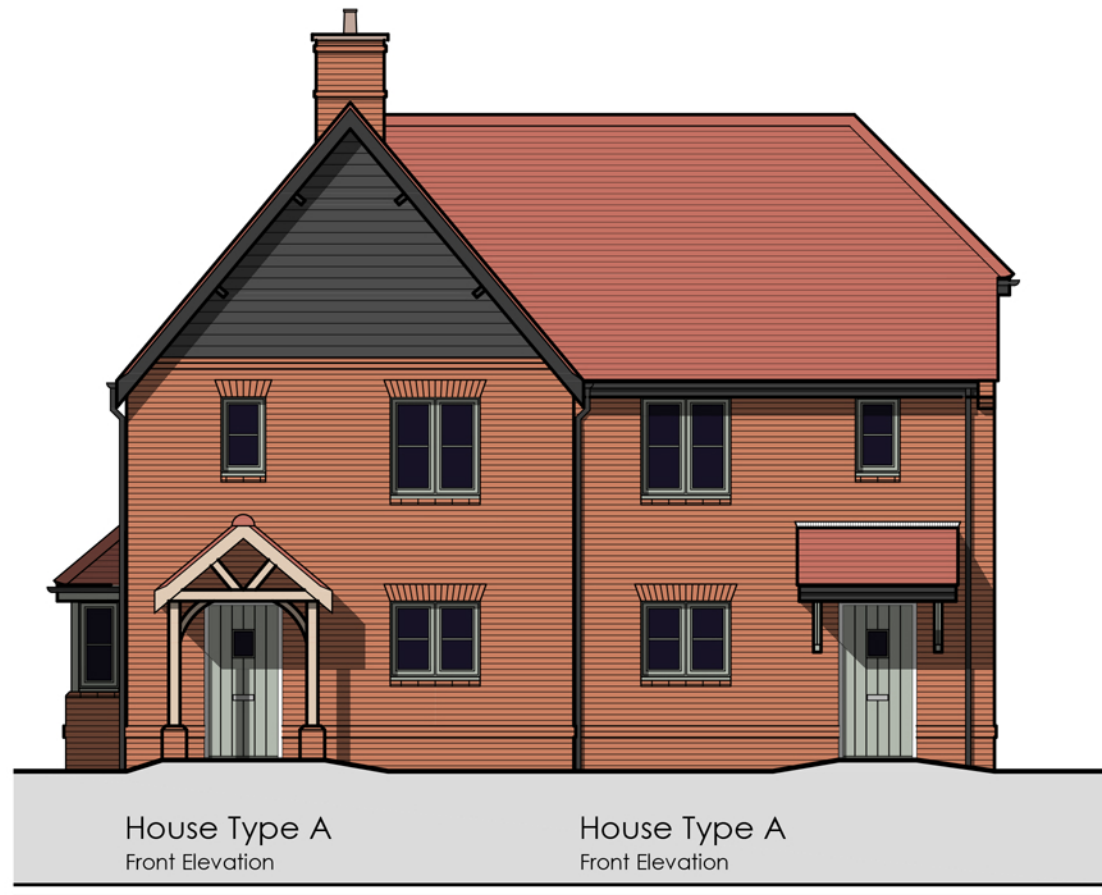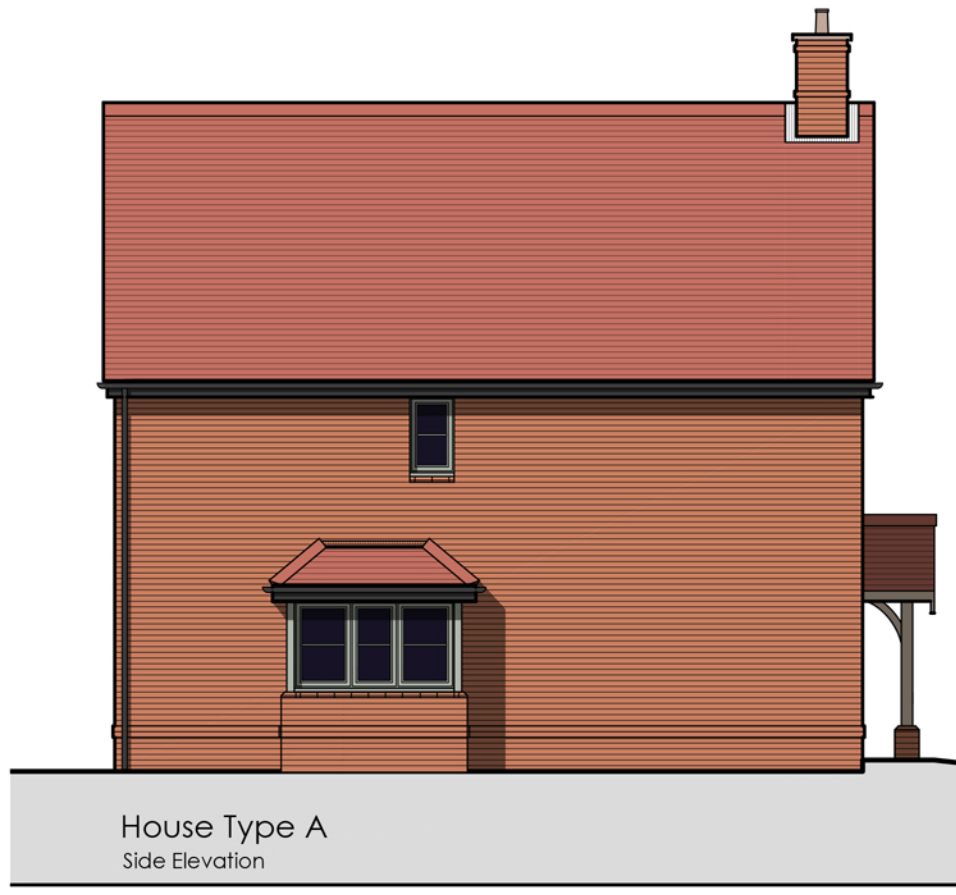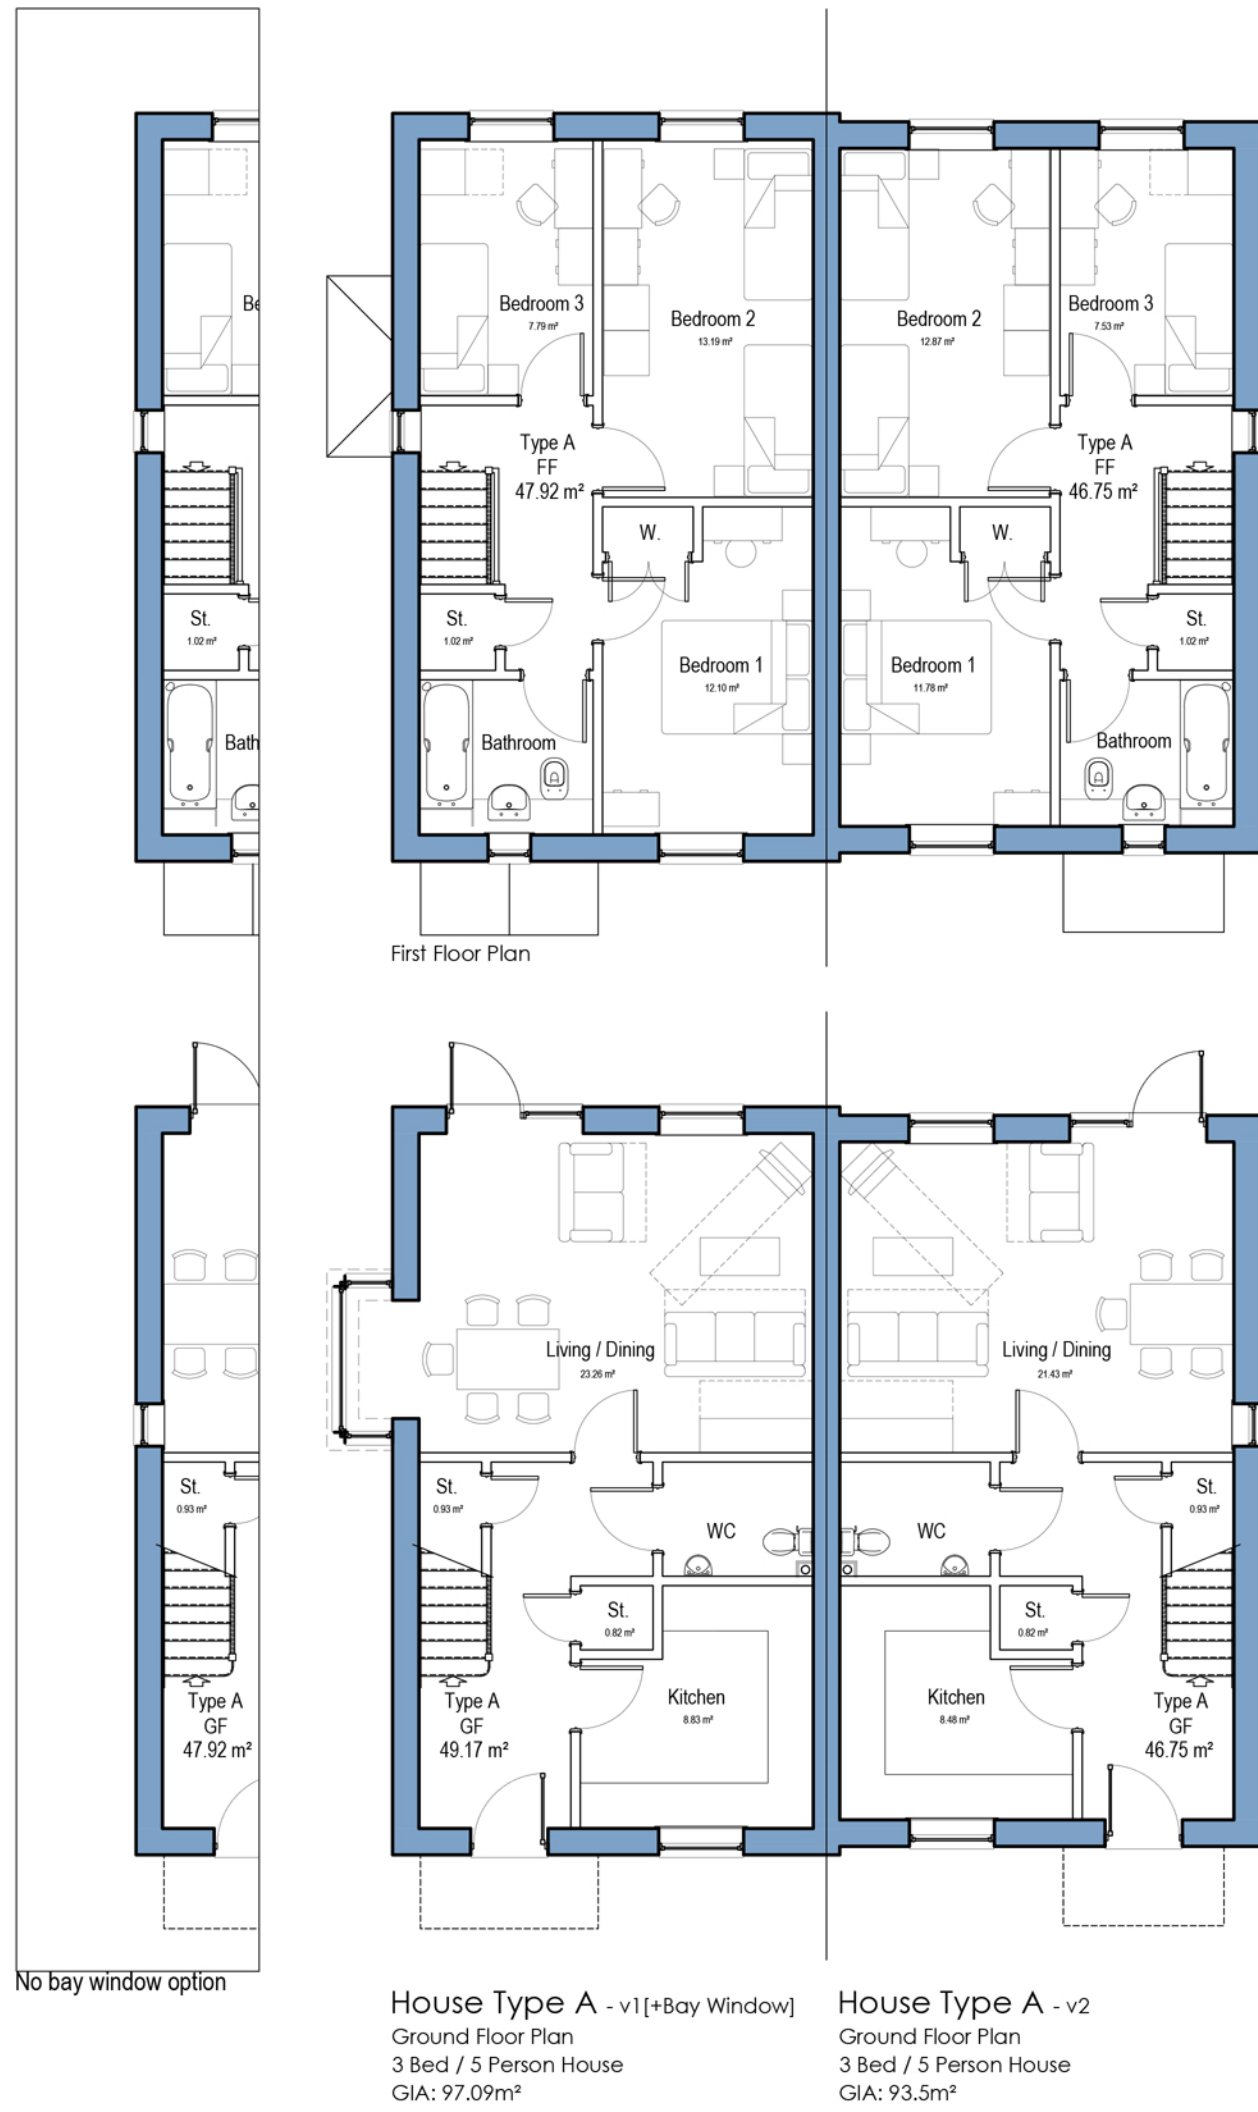

HOUSE TYPE - A
Plot numbers

Variation 1: 80 bay window

Variation 3: 79

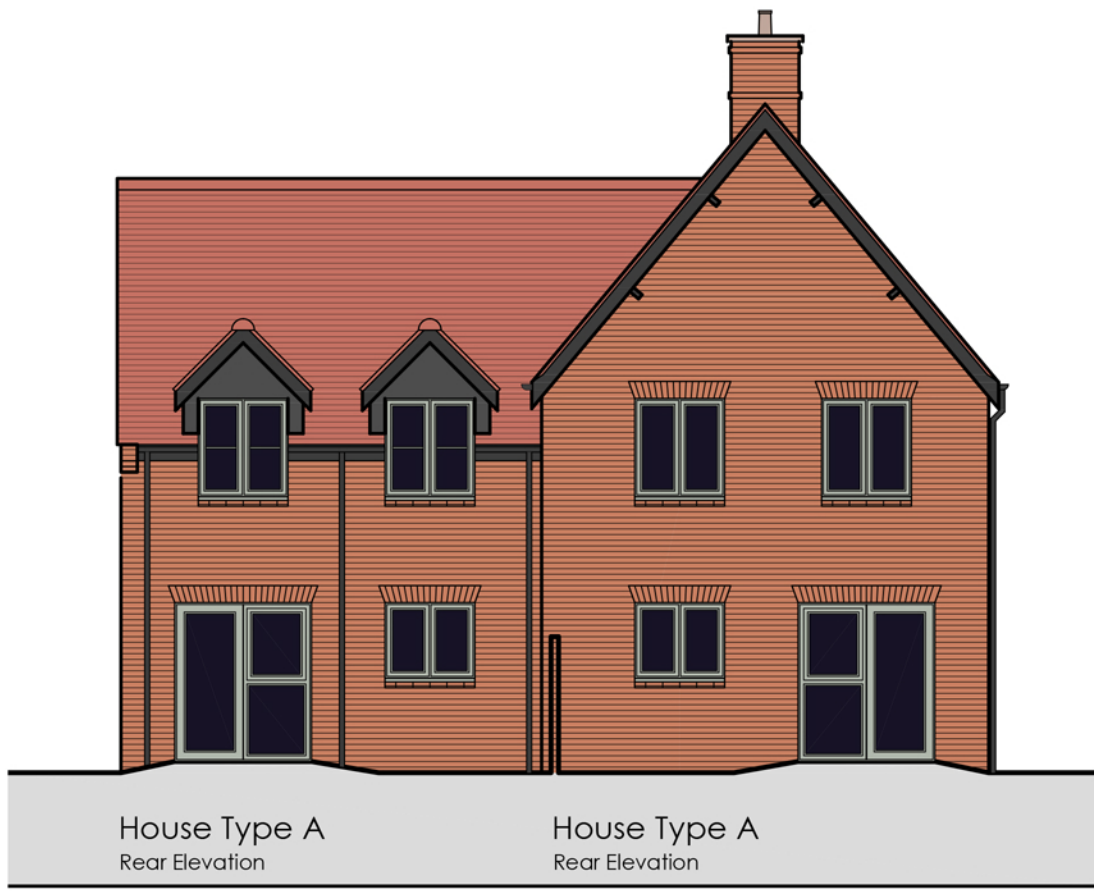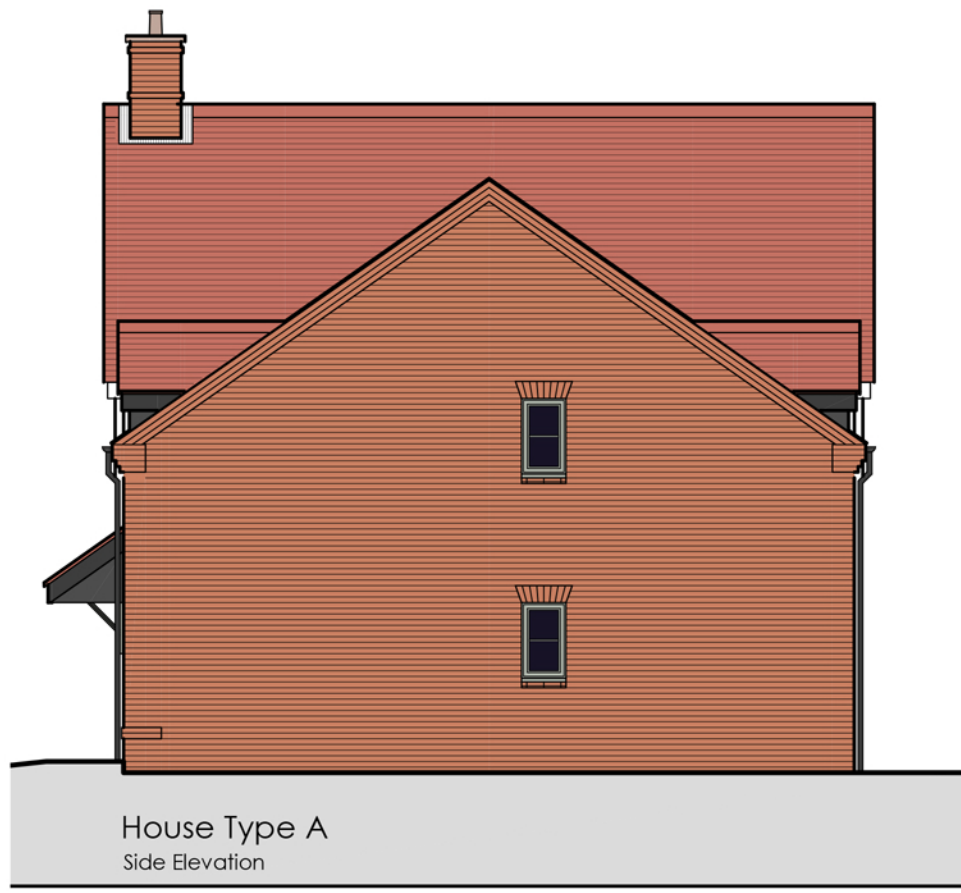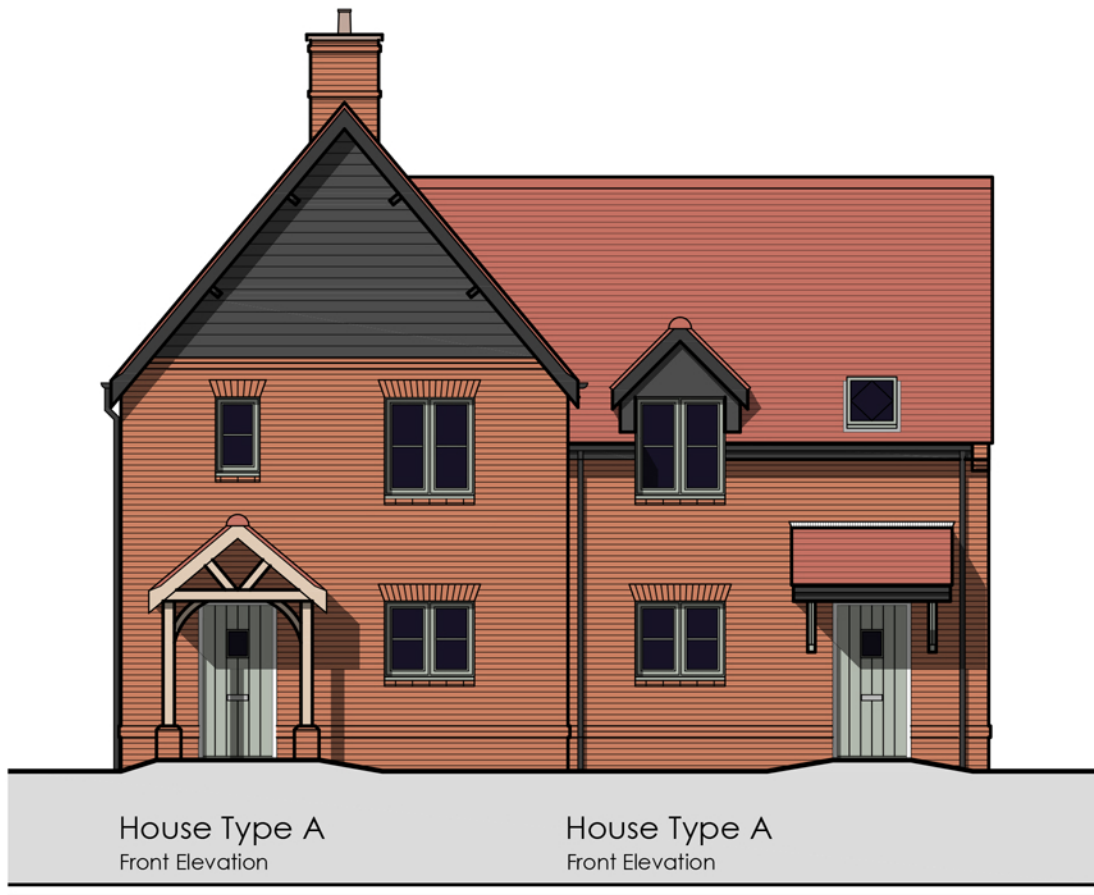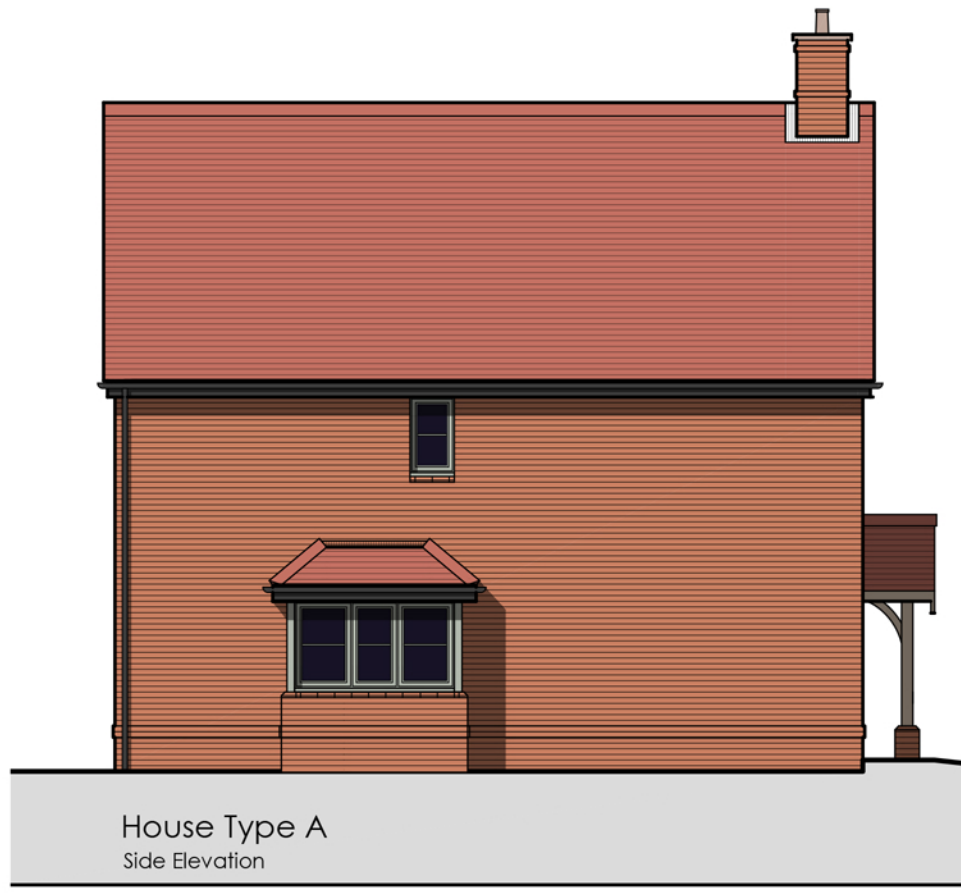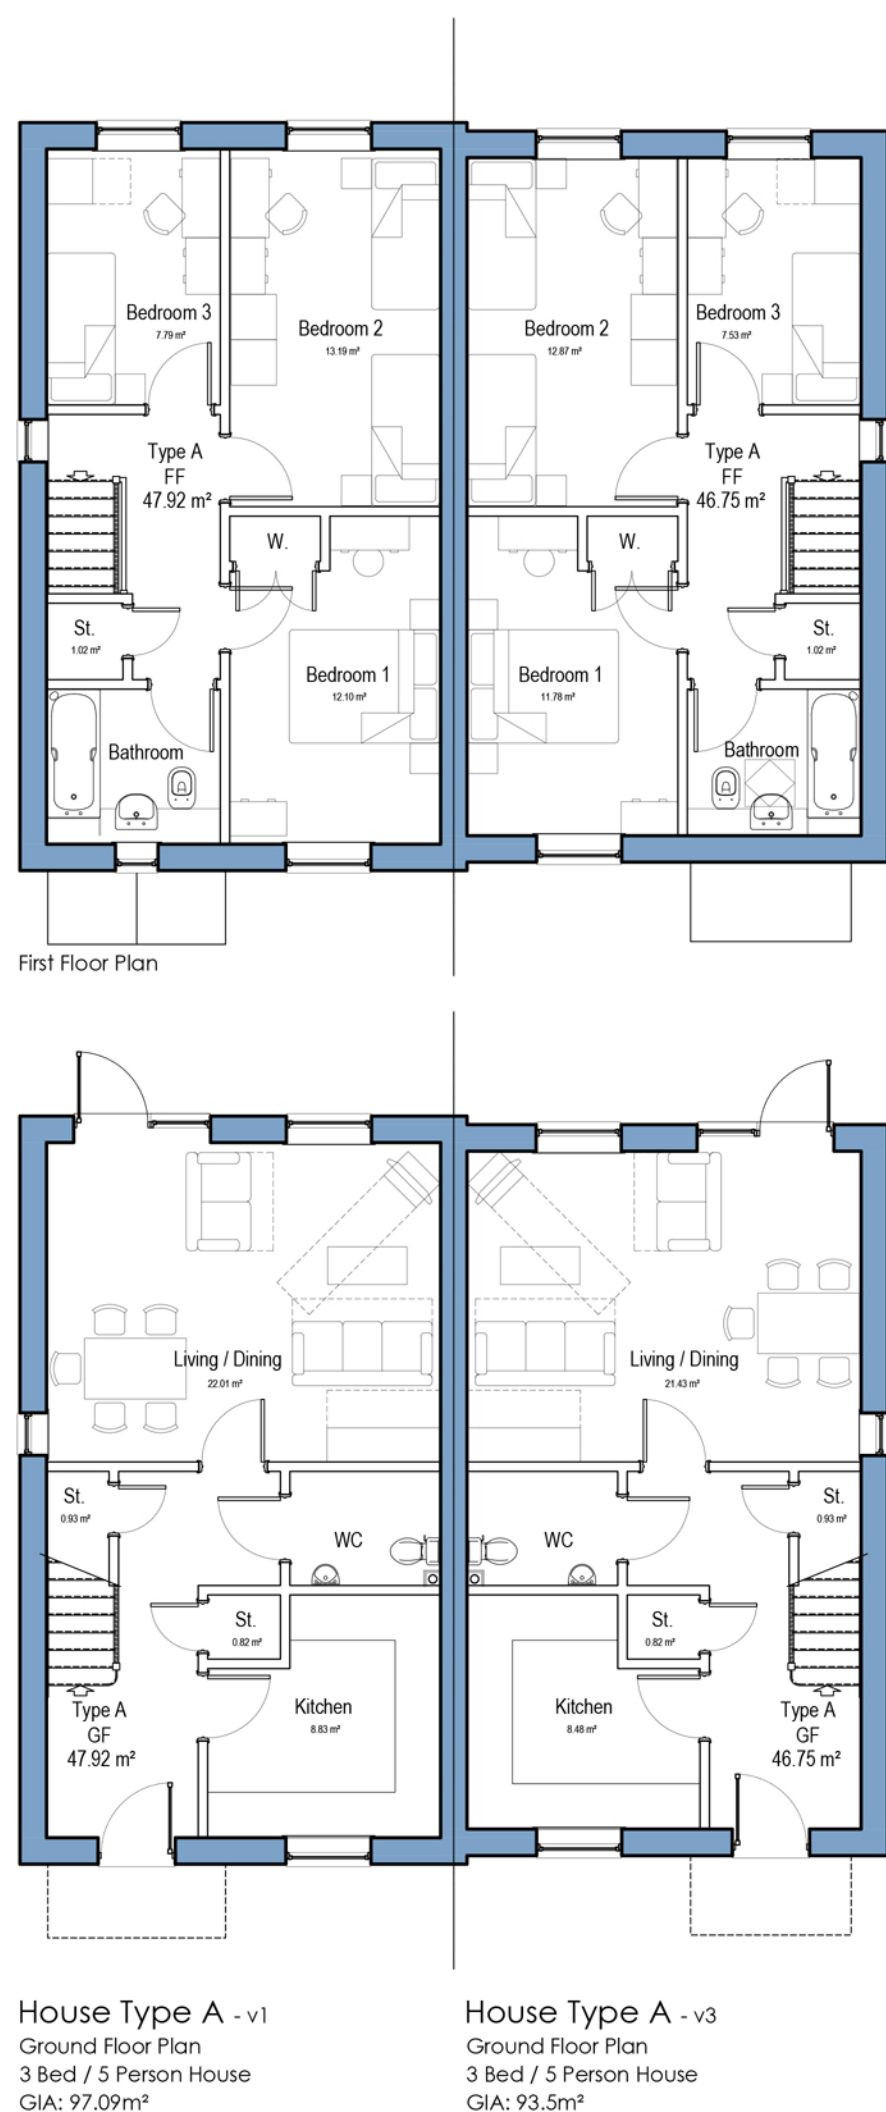

GENERAL NOTES:
1. This drawing is the copyright of Kenn Scaddan Associates Ltd and may not be copied, altered or reproduced in any form or passed on to a third party without written consent. If in doubt ASK.
2. The drawing reflects current standards and legislation agreed for this project at the time of original issue.

A	06.05.20	First Issue	CG	DRK
Rev	Date	Description	Rev By	Ckd By

KSA The people orientated placemakers.

Client
DREW SMITH

Project
Land off Summer Lane
PAGHAM
West Sussex

Drawing Title
HOUSE TYPE - A
Plans & Elevations

Drawing Status
PLANNING

Document Ref.
1223 PD110

RIBA Architects Ltd. Concept House
35 Kingston Crescent, North End
Portsmouth, Hampshire, PO2 8AA
Phone: 023 9267 3618
Email: info@ksaltd.co.uk
Web: www.ksaltd.co.uk

