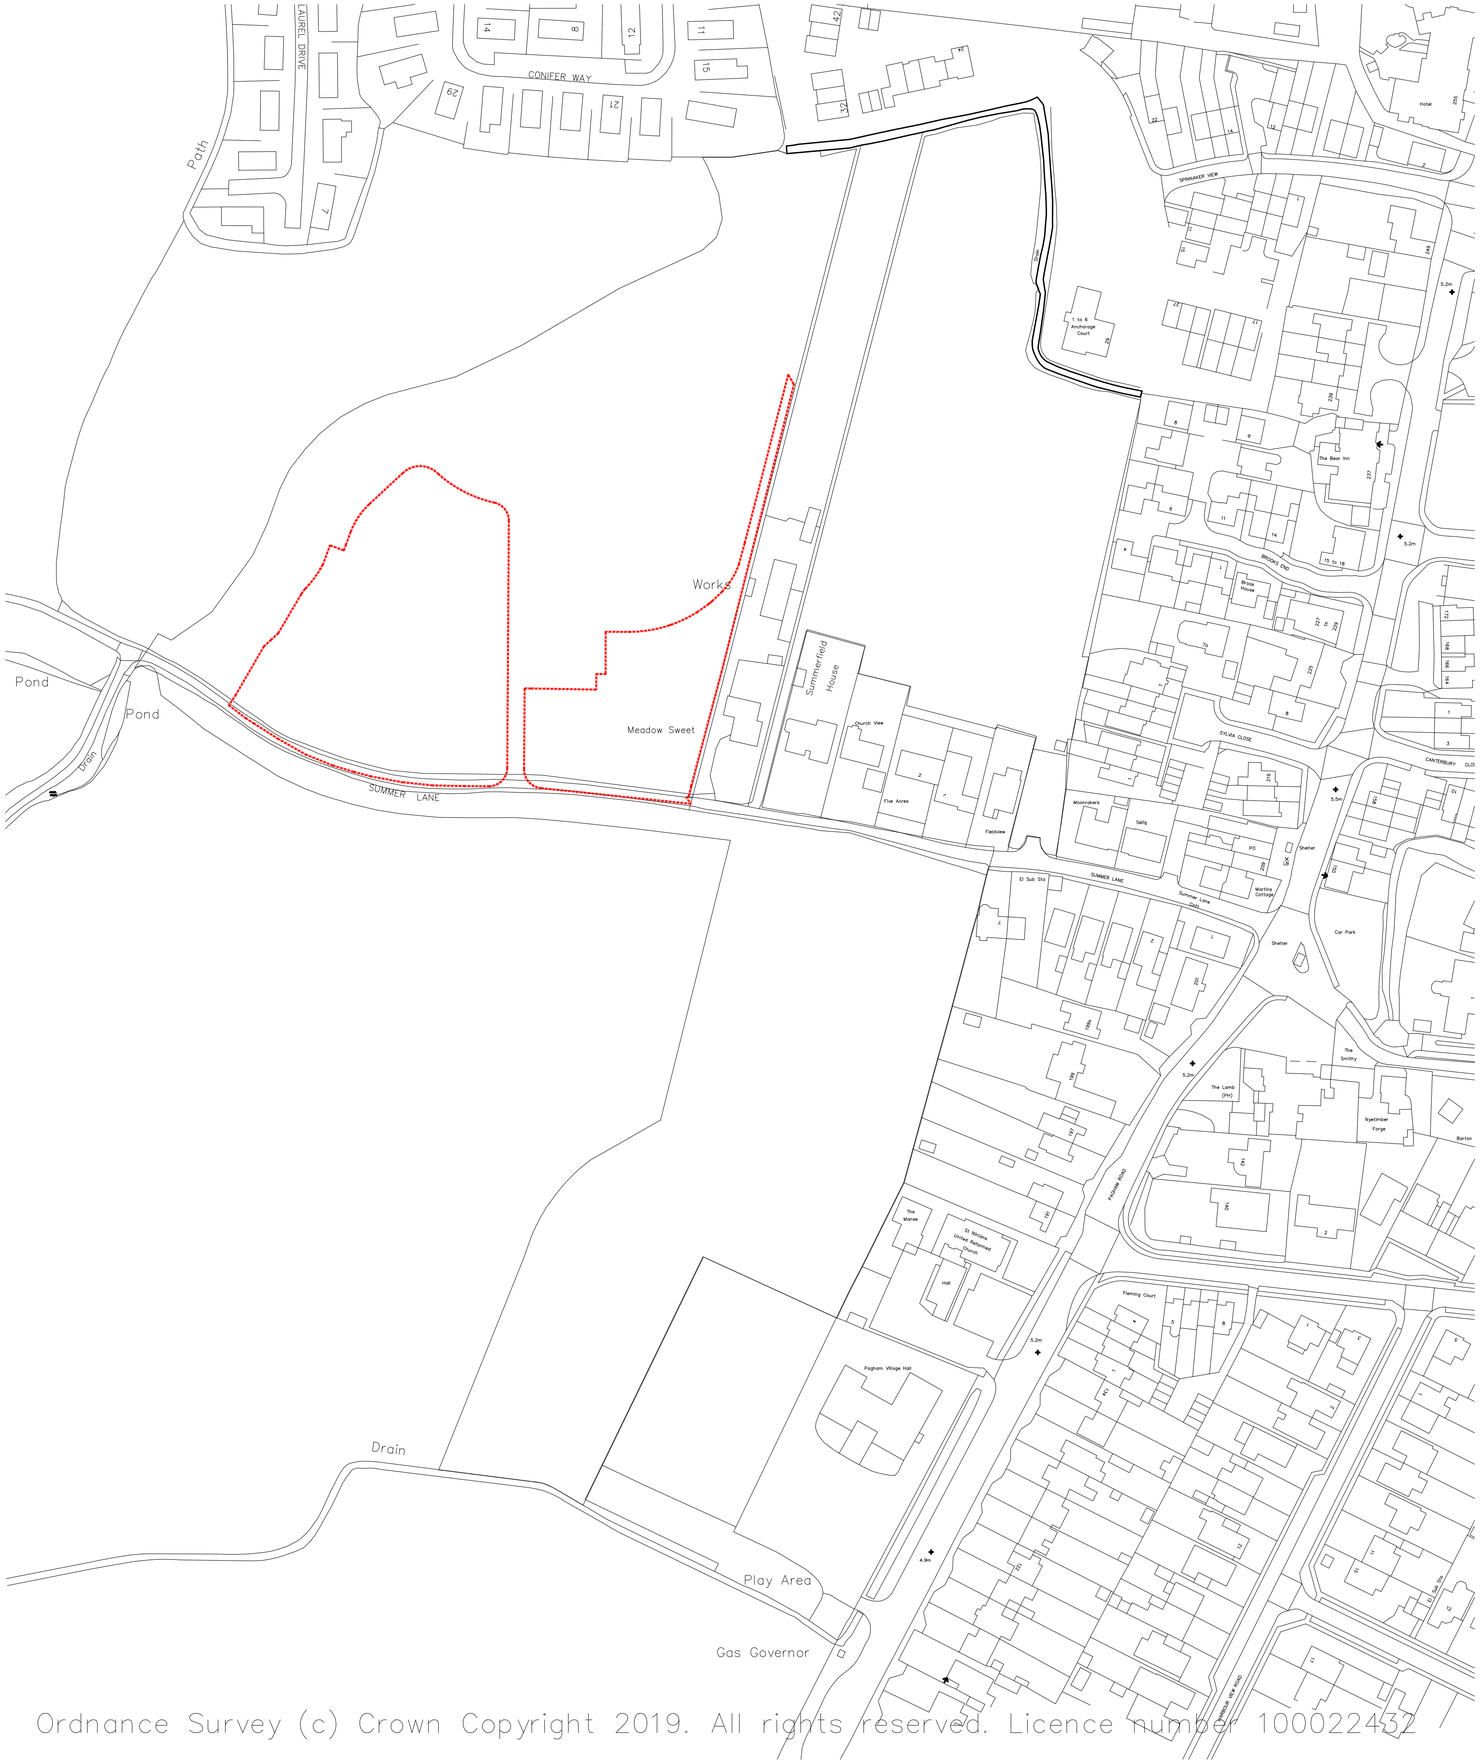


Ordnance Survey (c) Crown Copyright 2019. All rights reserved. Licence number 100022432

N

0 10 20 50 100

(SCALE 1:1000 @A1)

GENERAL NOTES:

1. This drawing is the copyright of Kenn Scaddan Associates Ltd and may not be copied, altered or reproduced in any form or passed on to a third party without written consent. If in doubt ASK.
2. The drawing reflects current standards and legislation agreed for this project at the time of original issue.

| Rev | Date | Description | Rev By | Ckd By |
|---|---|---|---|---|
| B | 07.06.20 | Red Line adjusted as per Client Note | CG | |
| A | 06.05.20 | First Issue | CG | SS |

KSA The people orientated placemakers.

Client

DREW SMITH

Project

Land off Summer Lane
Pagham

Drawing Title

Location Plan

Drawing Status: PLANNING

Scale: 1:500 @ A1

Document Ref.: 1223 105

Revision: B

Drawn By: CG

RIBA Chartered Practice

KSA Architects Ltd. Concept House
35 Kingston Crescent, North End
Portsmouth, Hampshire, PO2 8AA

Phone: 023 9267 3618
Email: info@ksaltd.co.uk
Web: www.ksaltd.co.uk

ARUN DISTRICT COUNCIL P/97/20/PL