
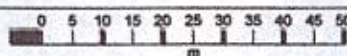


20 Oaktree Close

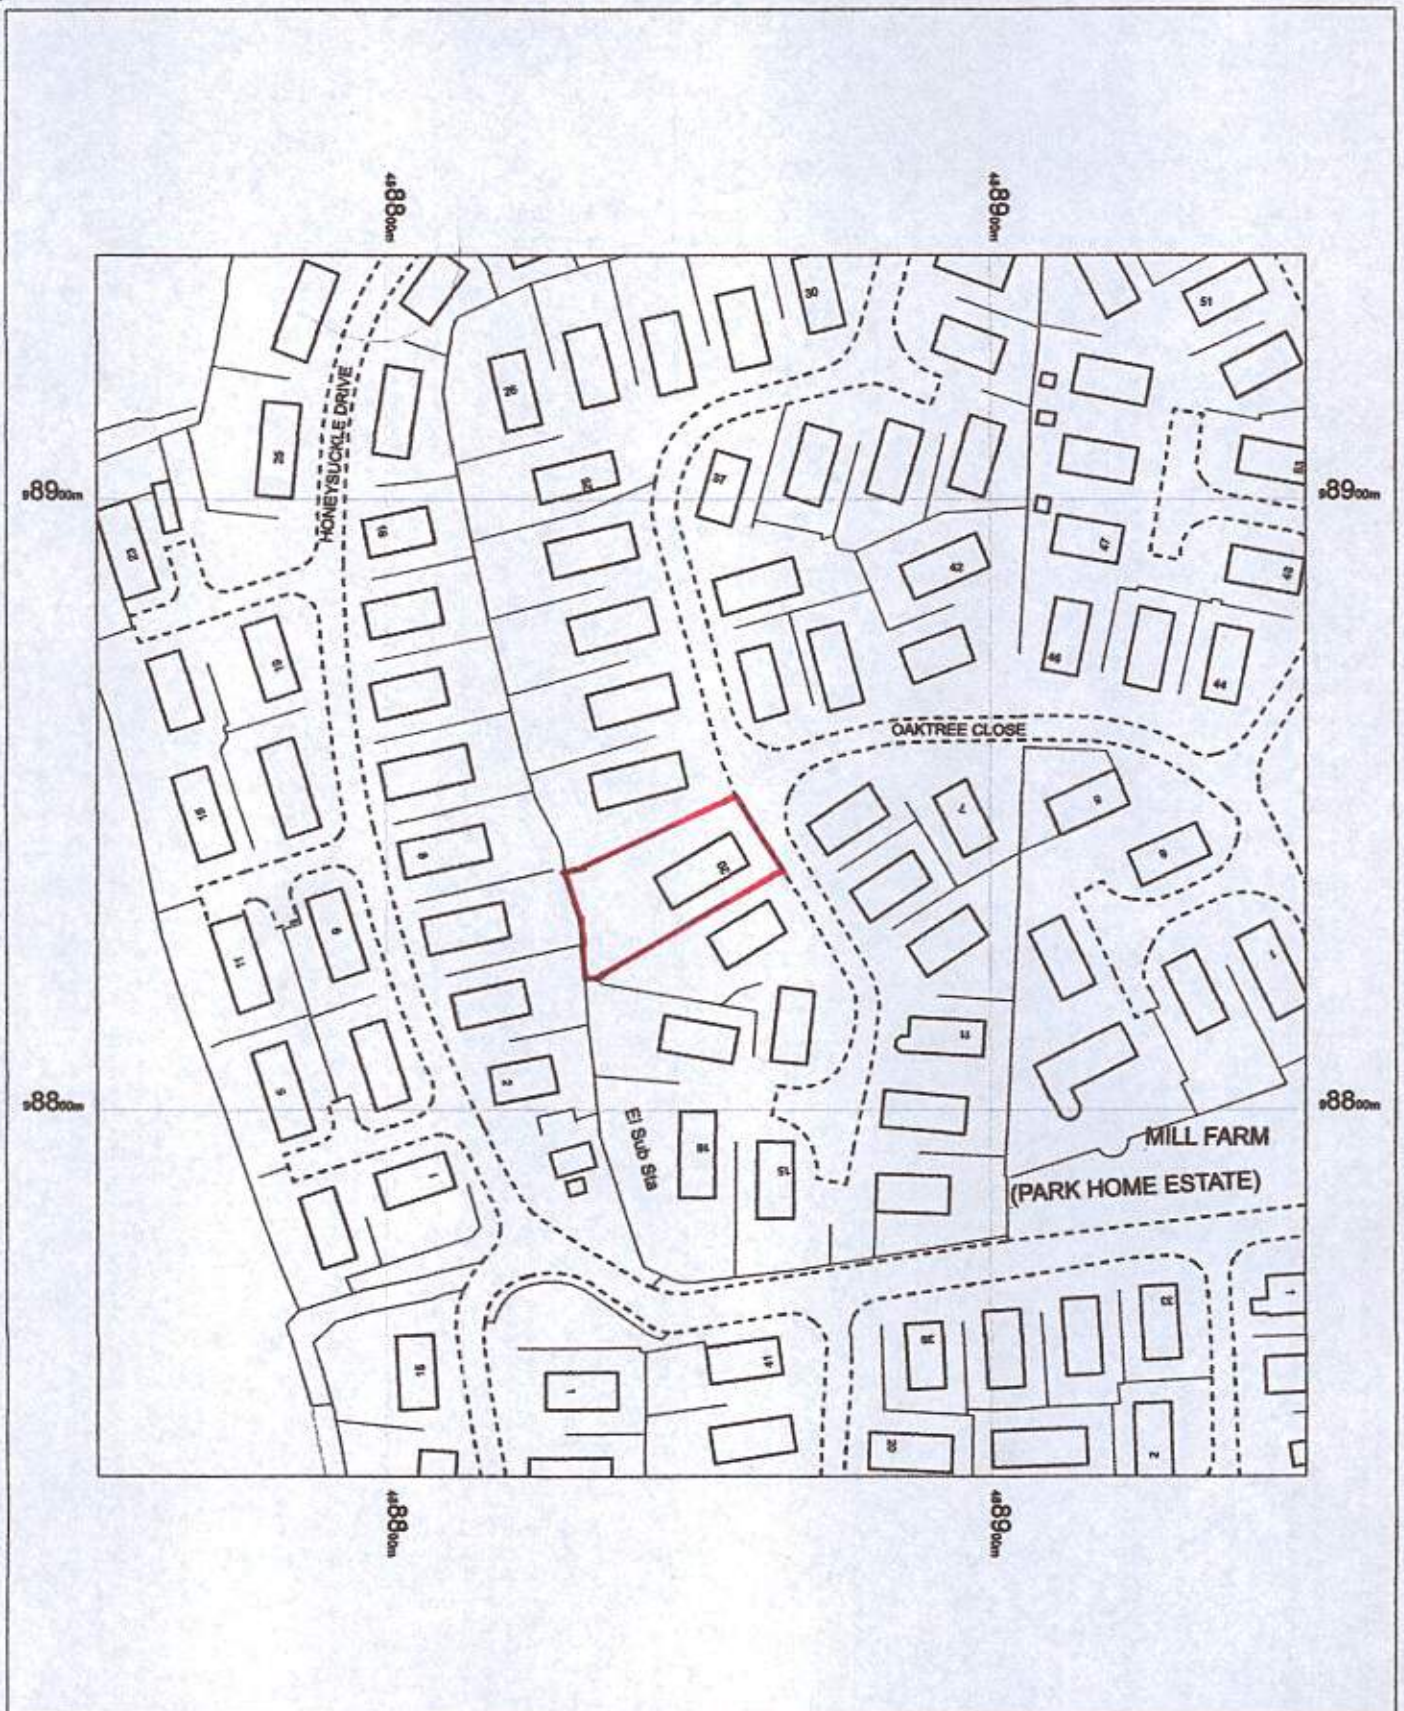

OS MasterMap 1250/2500/10000 scale
06 October 2014, ID: BLJT-00366413
www.planningapplicationmaps.co.uk

1:1250 scale print at A4, Centre: 488852 E, 98840 N

©Crown Copyright Ordnance Survey. Licence no.
100051661

