



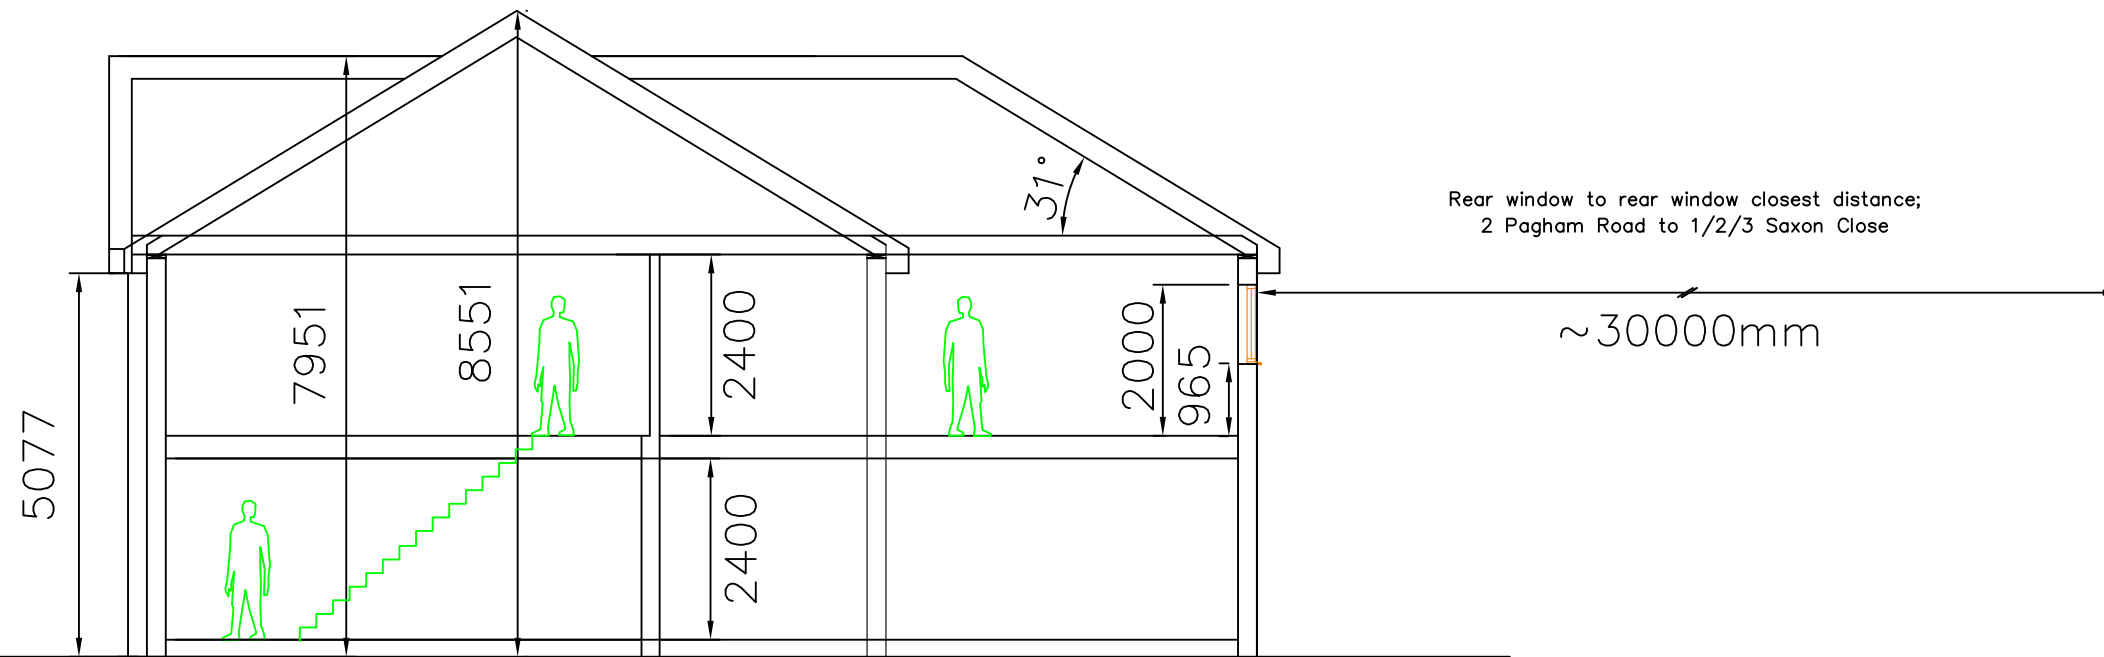


SECTION A-A

Entire window on side of 4 Pagham road obscured by ridge line of pool enclosure when balcony in use (~1936mm above balcony), preventing risk of overlooking. 1700mm view line shown for reference.

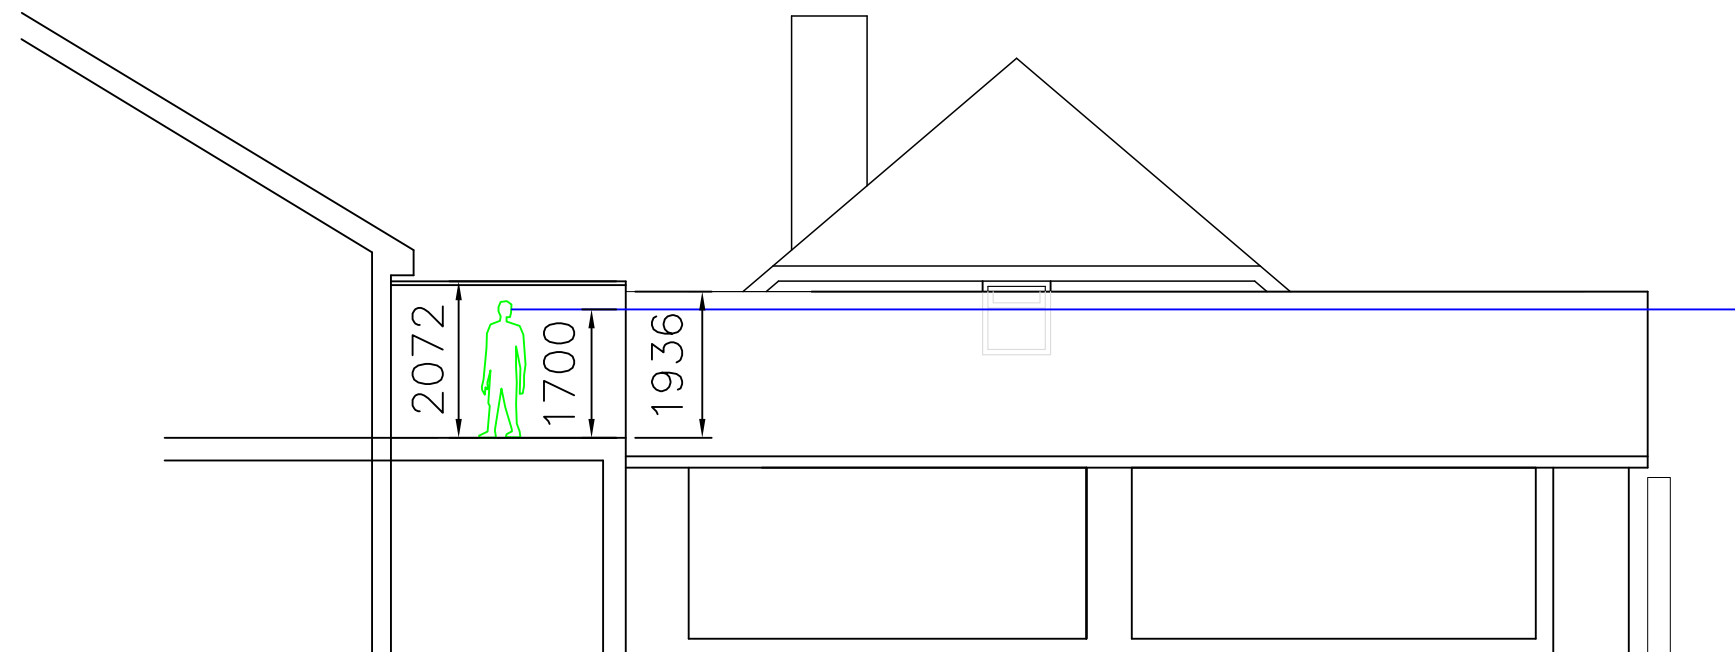

SECTION B-B

NOTES

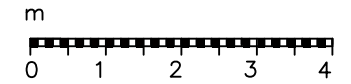

Project:
2 Pagham Road, Pagham,
Bognor Regis, West Sussex

Title:
PROPOSED SECTIONS & VIEWING LINES

Scale:
1:100

Date: 10/10/2018
Drawn: PCW

Paper Size:
A3

Drawing:
P006

Rev:
A

Property of P.Wright, 2 PAGHAM ROAD, BOGNOR REGIS, PO21 4NP.
© All rights of the copyright holders reserved. Unauthorised copying, hiring
lending of this data for financial or commercial gain is prohibited