



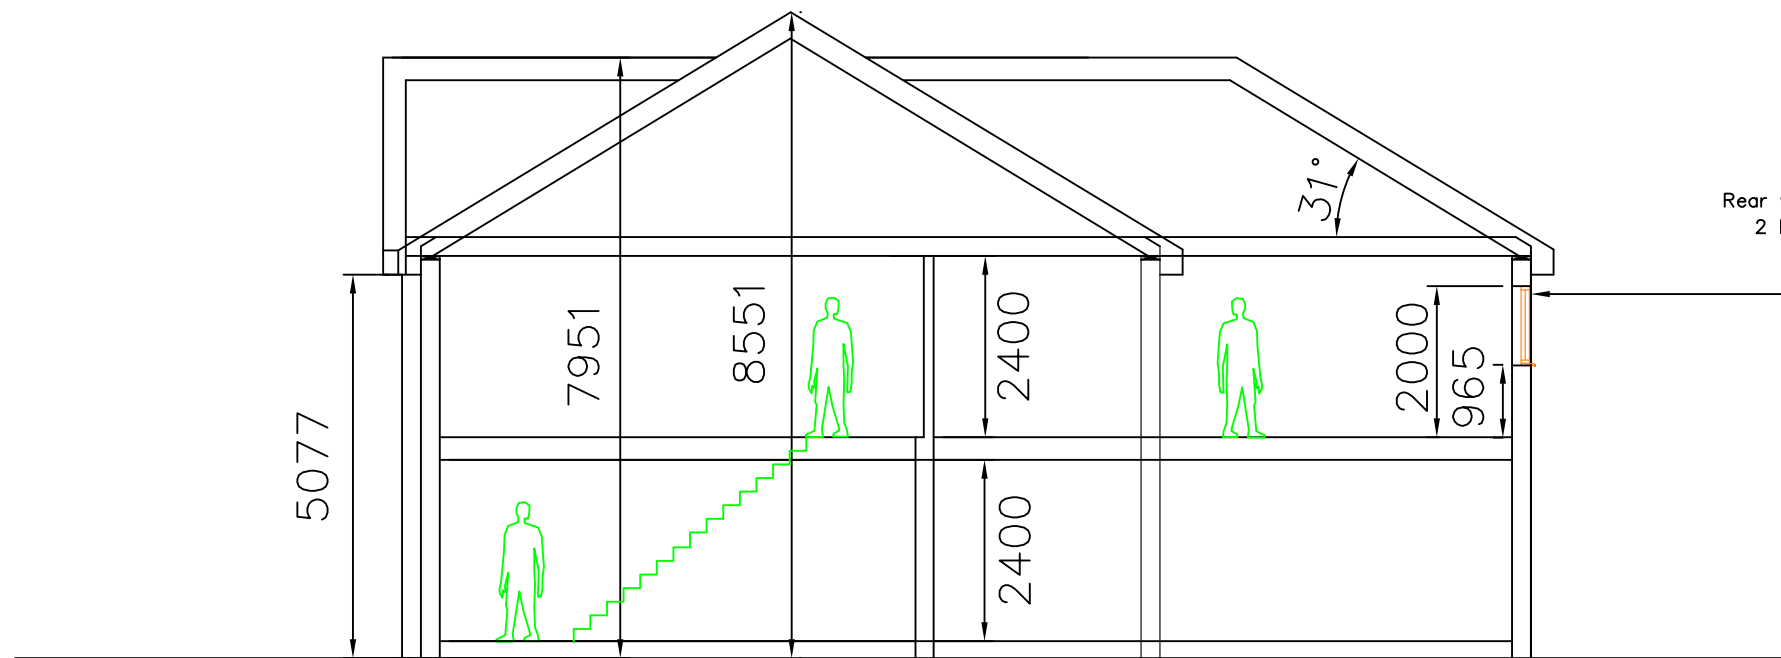


SECTION A-A


Entire window on side of 4 Pagham road obscured by ridge line of pool enclosure when balcony in use (~1936mm above balcony), preventing risk of overlooking. 1700mm view line shown for reference.

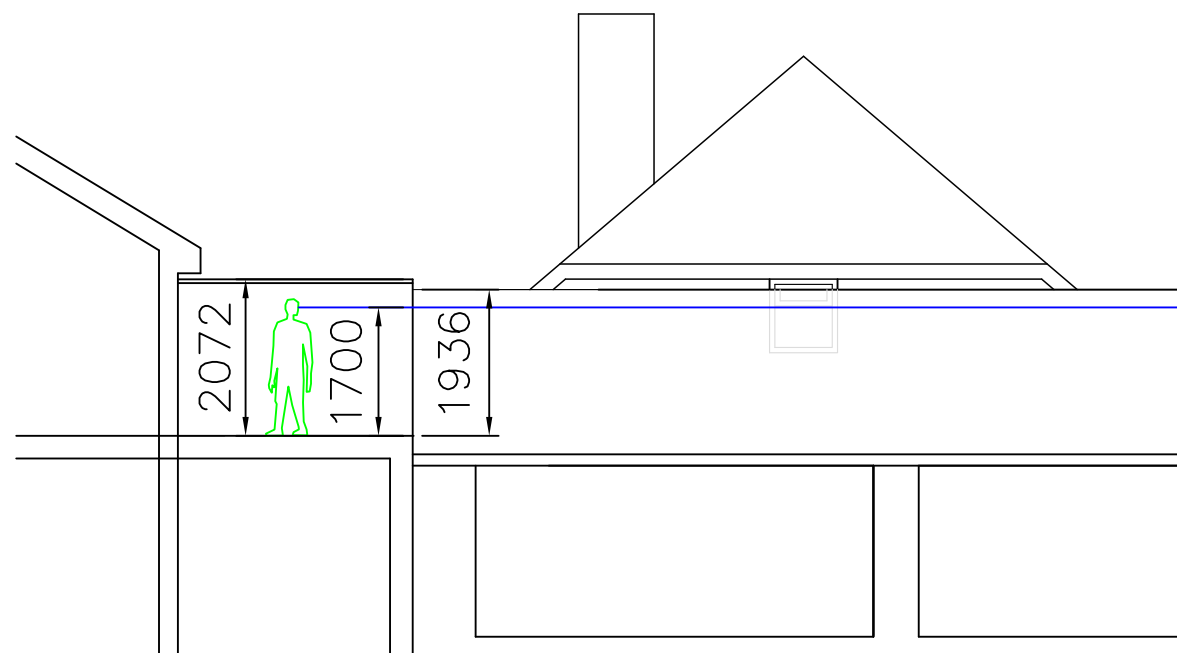

SECTION B-B

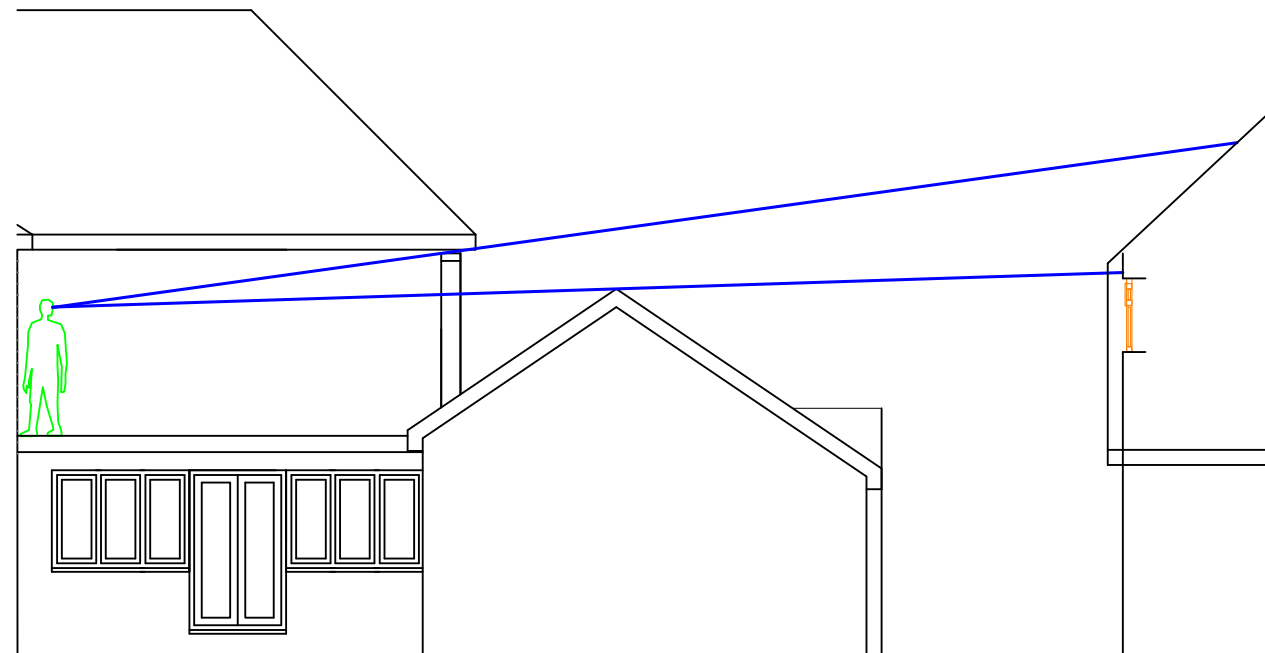

SECTION C-C

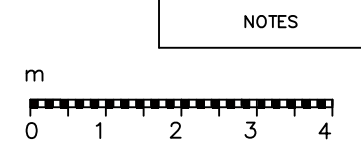

Project: 2 Pagham Road, Pagham, Bognor Regis, West Sussex		
Title: PROPOSED SECTIONS & VIEWING LINES		
Scale: 1:100	Date: 12/12/2018	Drawn: PCW
Paper Size: A3	Drawing: P006	Rev: B
Property of P.Wright, 2 PAGHAM ROAD, BOGNOR REGIS, PO21 4NP. © All rights of the copyright holders reserved. Unauthorised copying, hiring lending of this data for financial or commercial gain is prohibited		