


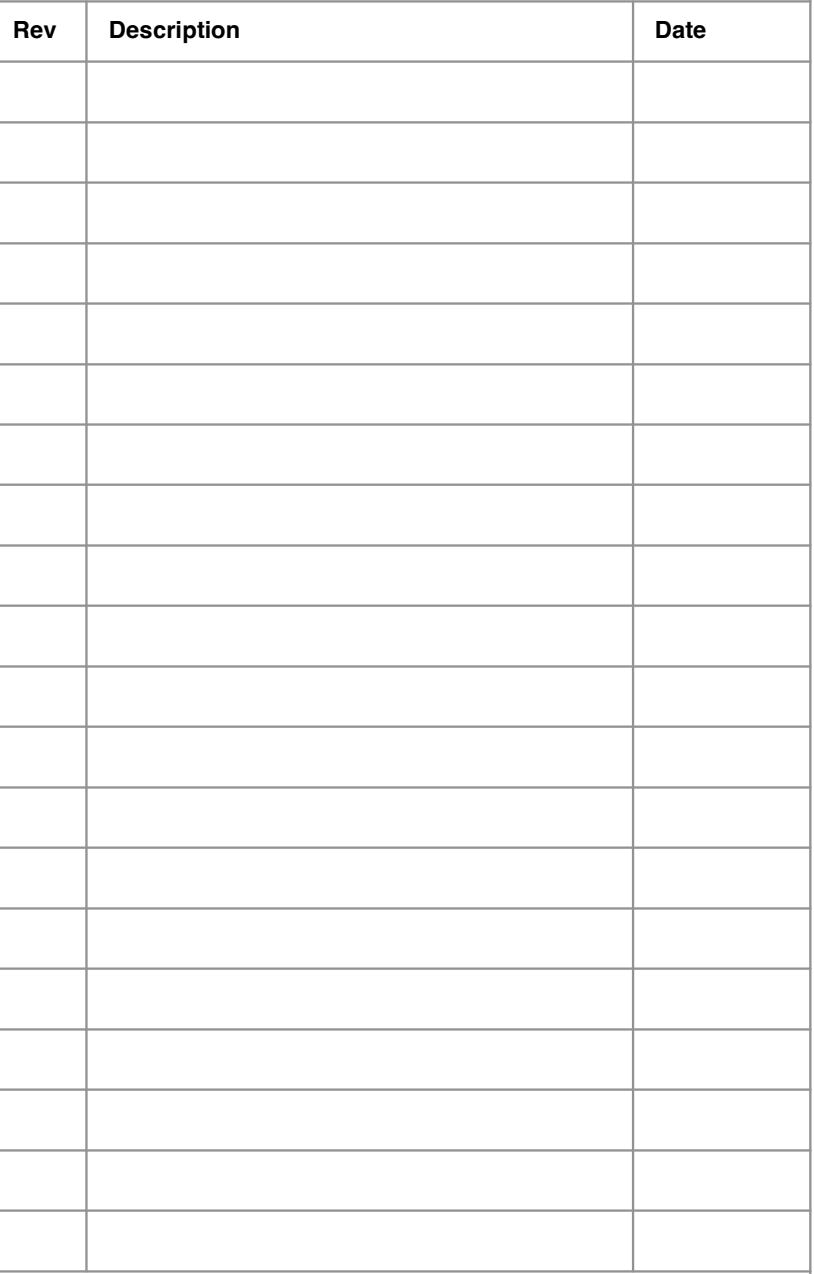

client:

Tony Castle

drawing title:

Proposed Caravan Plan & Elevations

Scale 1:50 at A1	Date 29.7.26
------------------	--------------

drawn: Russell Clark

All dimensions to be checked at the site

ref: RC/09/25	drawing no: C1	revision: A
---------------	----------------	-------------