NOTES:
1. Do not scale this drawing. Use figured dimensions only, except for Planning purposes.
2. All dimensions must be checked on site by the contractor prior to commencement of work.
3. All construction details are indicative and are to be checked and confirmed on site and any divergence's are to be agreed with the Contract Administrator.

THE SITE.

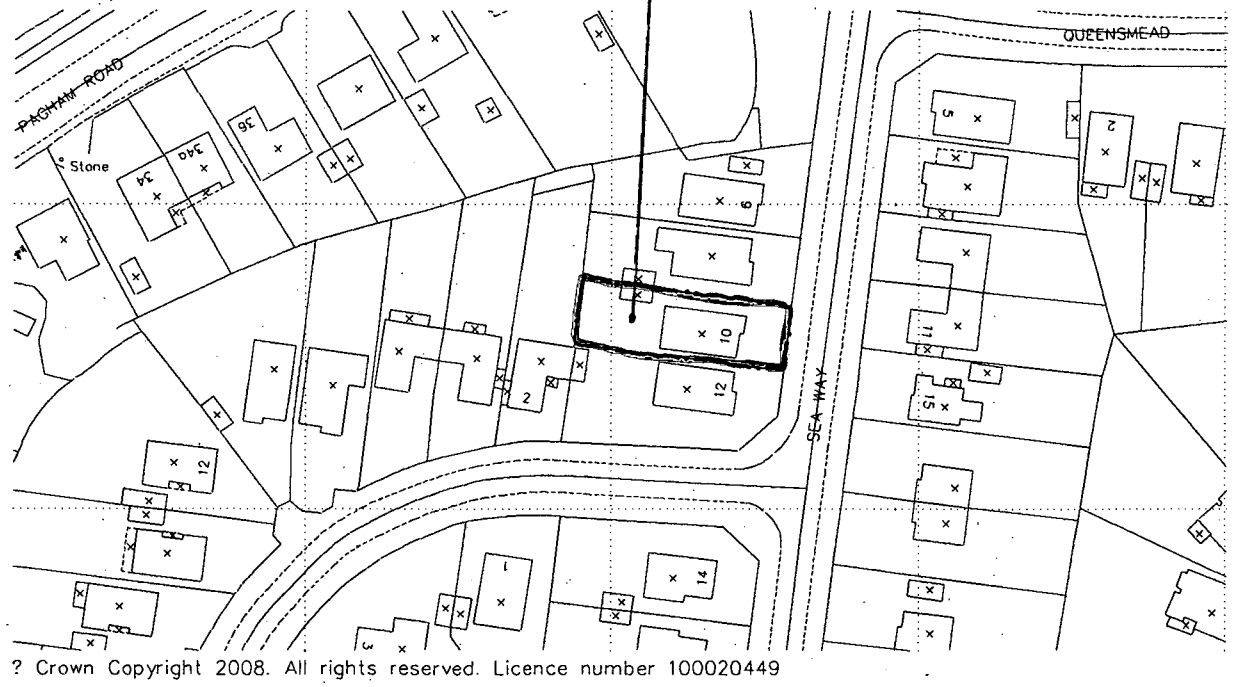

? Crown Copyright 2008. All rights reserved. Licence number 100020449

Location Plan Scale 1 : 1250

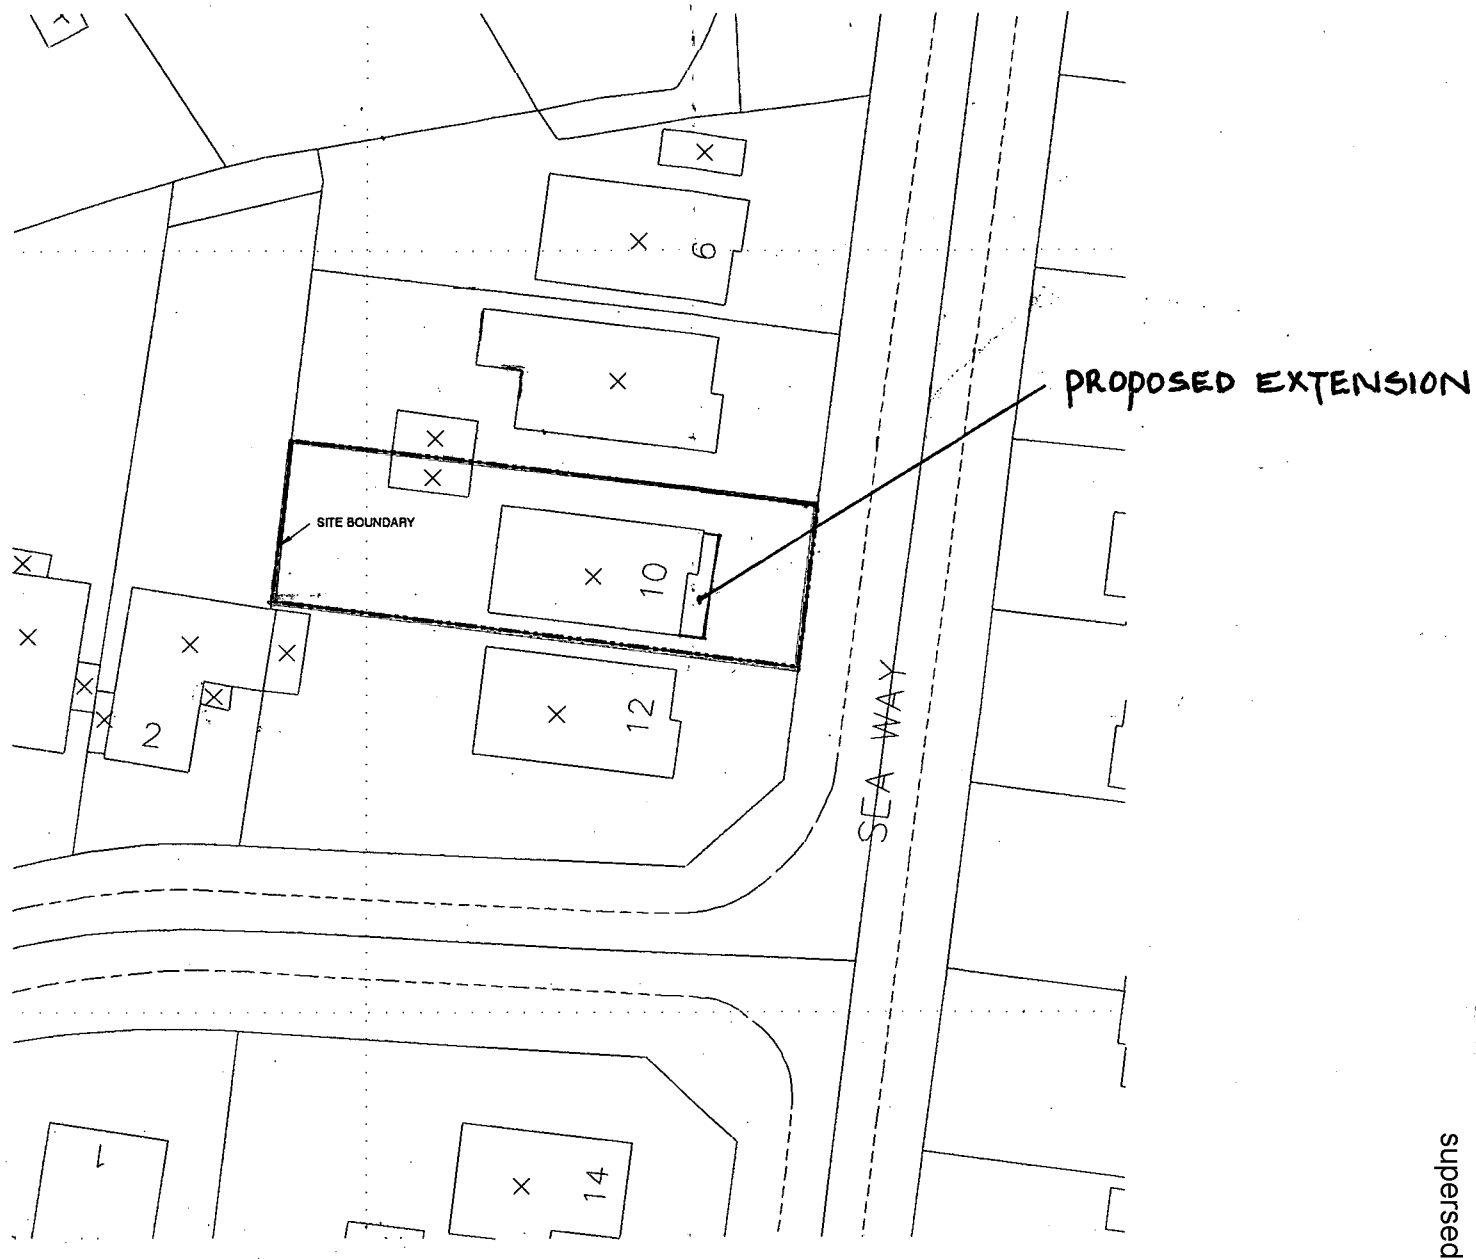

Block Plan Scale 1 : 500

Front Porch Extension to 10 Sea Way Pagham PO21 4UF

K.E. HILTON C. Eng M.I Struct.E, F.F.B.
Chartered Structural Engineer

2 ALBERT CHAMBERS
SUDLEY ROAD
BOGNOR REGIS
WEST SUSSEX
PO21 1EQ

Tel: 01243 865500
Fax: 01243 860489
Mobile: 07968 333140
E-Mail: k_e_hilton@yahoo.co.uk

SITE LOCATION AND BLOCK PLANS

Scale	1:500 - 1:1250 @ A3	Drawn By	ACB
Date	12-01-08	Checked	KEH

Drawing Number **3824 - 1**

ARUN DISTRICT COUNCIL
DEVELOPMENT CONTROL
RECEIVED
07/02/2008
superseded 07/02/2008 location and block plan 3824-1