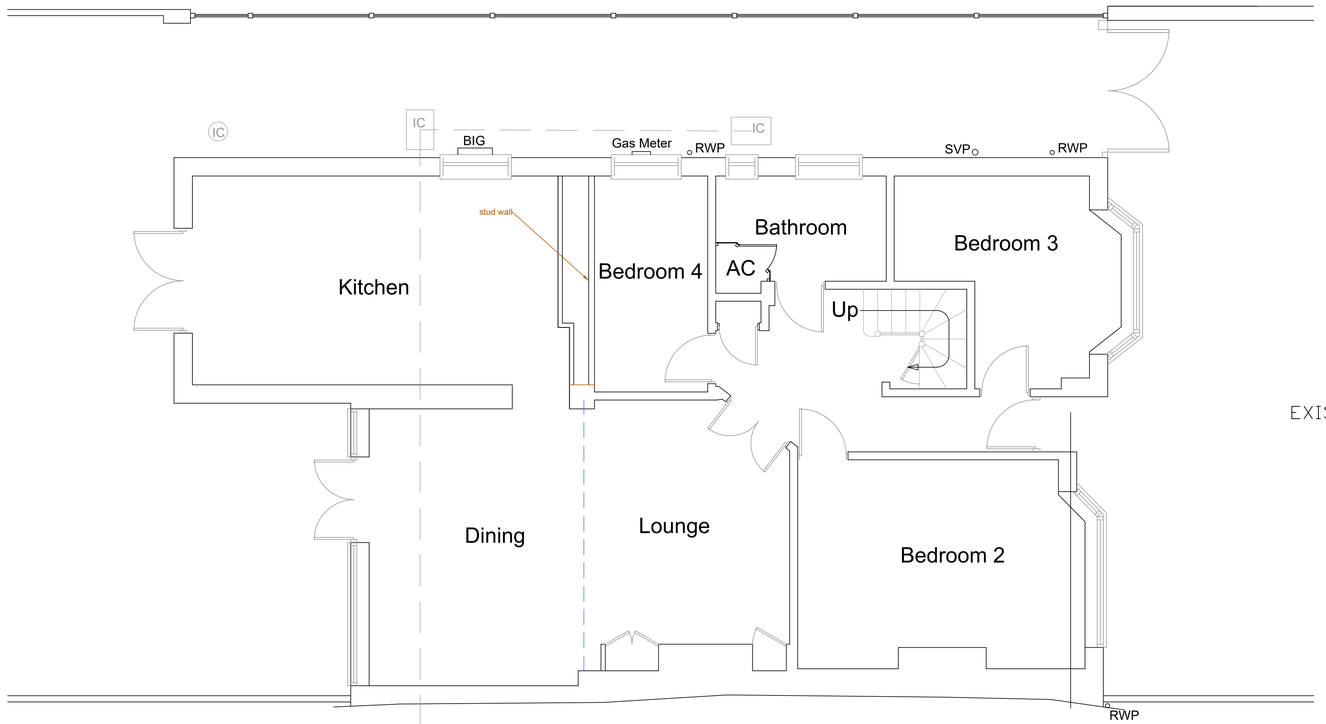

Existing Ground Floor Plan 1:50

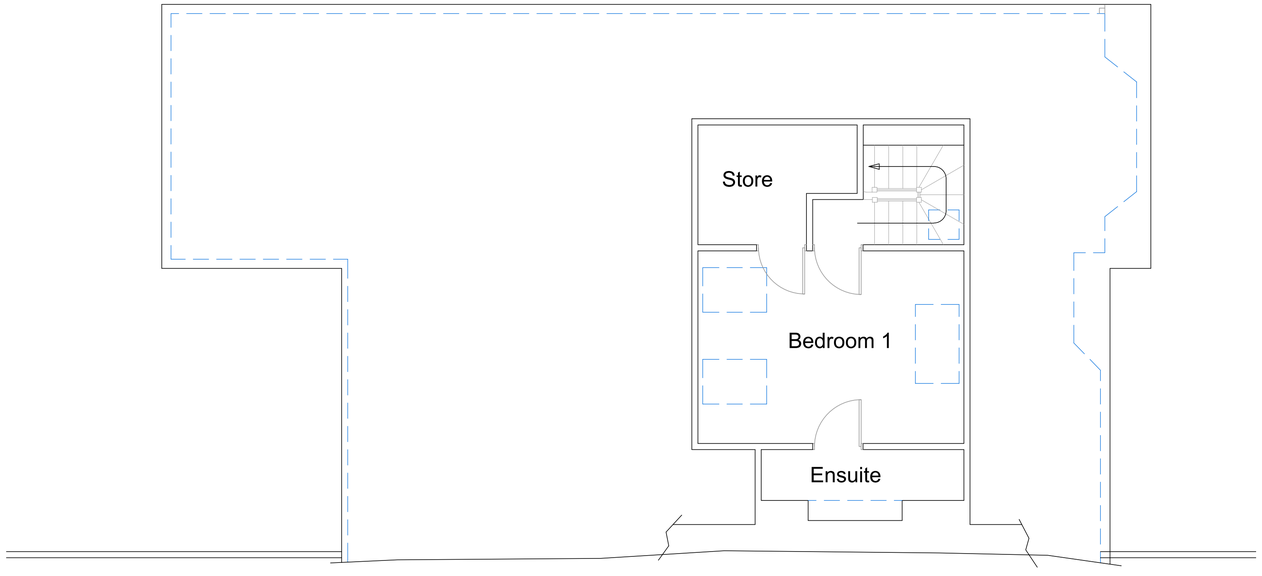

Existing First Floor Plan 1:50

Rear Elevation

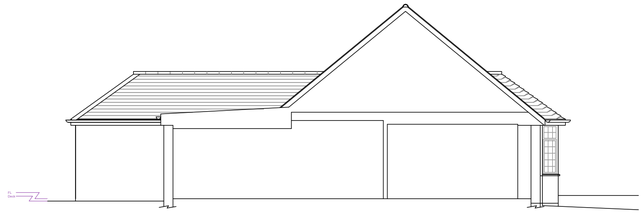

Side Elevation

EXISTING ELEVATIONS 1:100

Front Elevation

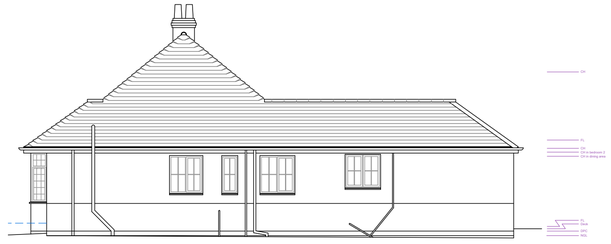

Side Elevation

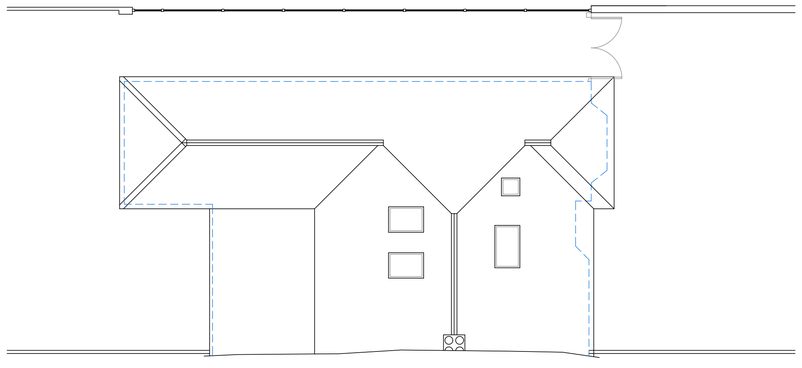

EXISTING ROOF PLAN
1:100

1 0 5 10

Scale bar 1:100

1 0 5 10

Scale bar 1:50

All dimensions to be checked on site prior to commencement of work, except for planning purposes.

This drawing is the copyright of
CALDOTEC LTD
and may not be copied, altered or reproduced in any way without written authority.

CALDOTEC LTD
11 THE PARADE
WILLOWHAYNE CRESCENT
EAST PRESTON
WEST SUSSEX
BN16 1NS
Telephone
01903 859176

EXISTING FLOOR PLANS, ELEVATIONS & ROOF PLAN
153 Worthing Road
Rustington
BN16 3PR

CLIENT Mr Cronshaw

Issue	Details	Drawn	Check	Date

SCALE AS SHOWN on A1
DATE 26/04/19
DRAWING NUMBER 18130/01