




Ordnance Survey, (c) Crown Copyright 2015. All rights reserved. Licence number 100022432


Site Location Plan
Scale 1:1250 @ A3

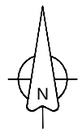


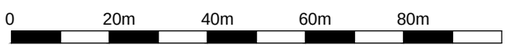

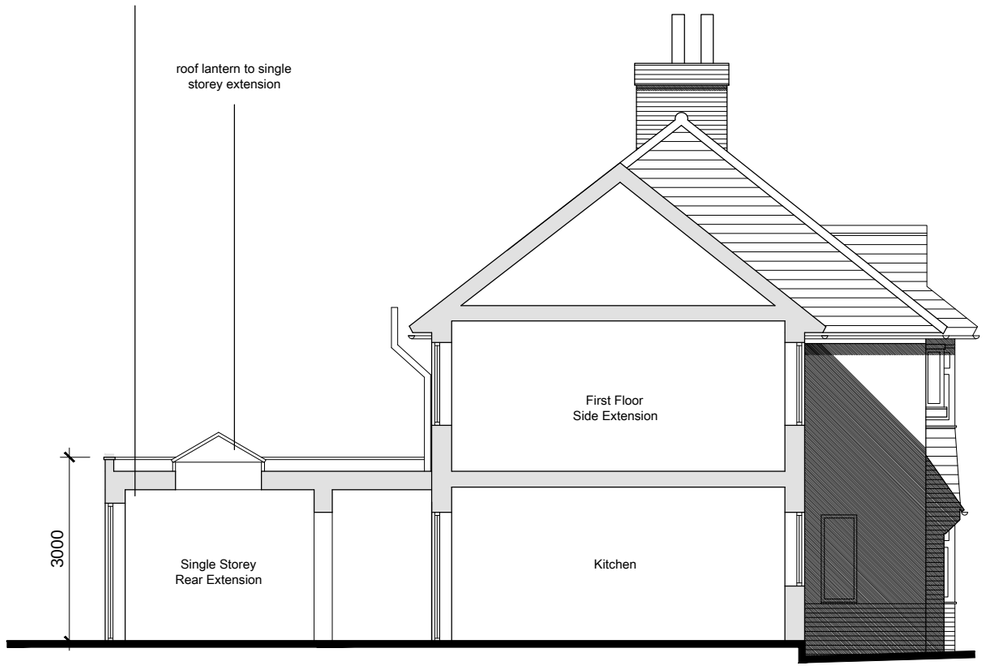



Indicative Section thru Extensions
Scale 1:100 @ A1

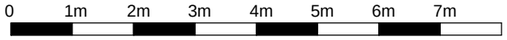

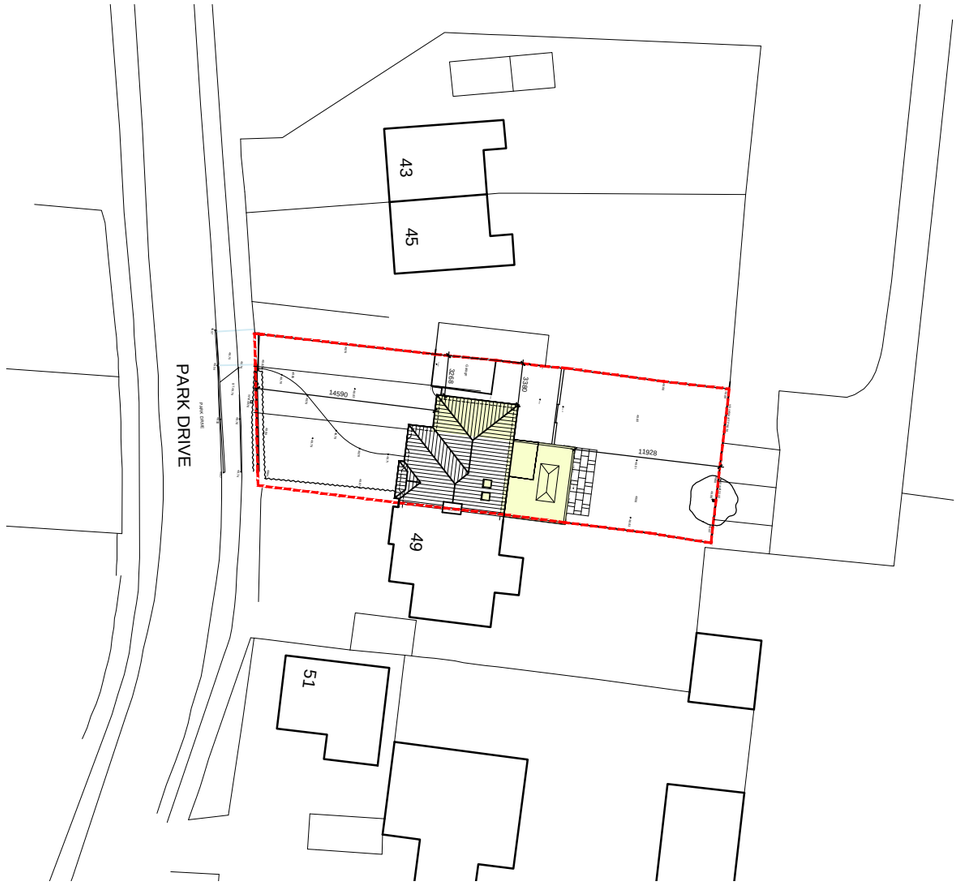

Site Block Plan
Scale 1:500 @ A3

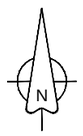

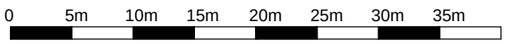

CDM 2007 Health & Safety Information:

This information relates only to 'Significant Hazards' identified on this drawing and is to be read in conjunction with the Designer's Risk Assessment Register.

Client's Name
Mr and Mrs King

Job Title
47 Park Drive, Rustington,
West Sussex, BN16 3DY

Drawing Title
Site Location and Block Plan
& Indicative Section

Scale
SCALE VARIES

Drawn	Checked	Date
AK	AK	21.04.15

Job No	Drawing No	Rev
47/AK	001	B

Status
PRELIMINARY

Rev	Date	Revision Details	Dr	Ch
B	10.06.15	Updated to reduce rear extension to 3m height	AK	AK
A	28.04.15	Updated to provide neighbouring properties	AK	AK

London: Unit 1 West Coate House 3 Coate Street
London E2 9AG
T 020 7729 5505 E london@ecearchitecture.com

Sussex: Brooklyn Chambers 11 Goring Road
Worthing West Sussex BN12 4AP
T 01903 248777 E sussex@ecearchitecture.com

www.ecearchitecture.com

ECE Architecture

CAD Plot date: 10/06/2015 - 07:58:10 47 park drive floor plans and elevations dropped ceiling.dwg

© ECE Architecture Limited. No dimensions to be scaled from drawing except for the puposes of Planning Applications. The contractor should check all dimensions on site. It is the contractors responsibility to ensure compliance with Building Regulations.

ARUN DISTRICT COUNCIL R/101/15/HH