ARUN DISTRICT COUNCIL R/102/16/HH


NOTE:
The contractor is to check all site dimensions and levels before work starts and report any discrepancies.

This drawing must be read with and checked against all structural and other specialist drawings, specifications and bills of quantities. Report any discrepancies.

The contractor is to comply with all current British Standards and Building Regulations whether or not specifically stated on these drawings.



Block Plan 1:500

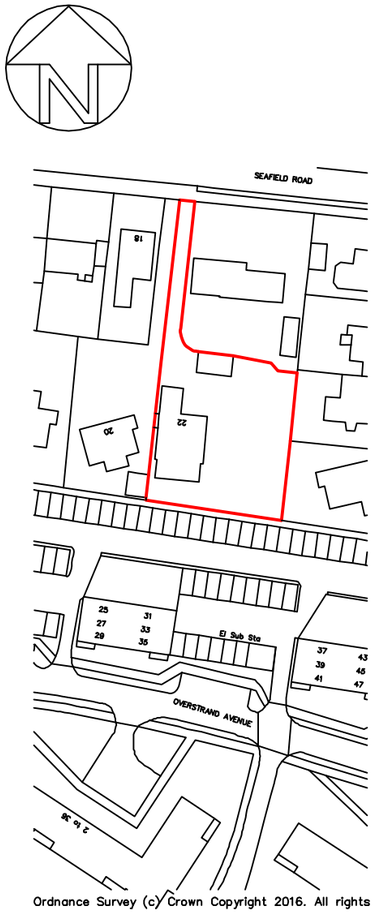

Ordnance Survey (c) Crown Copyright 2016. All rights reserved. Licence number 100022432

Location Plan 1:1250

10m 20m 30m 40m 50m

1:1250 Scale Bar

10m 20m 30m 40m

1:500 Scale Bar

Rev.	Date	Description	By
-	-	-	-

Client: Mr and Mrs Frost	Drawing Title: Location Plan & Block Plan	Copyright of: Sussex Architectural Services Wicket View, Cuckfield Lane Warninglid, West Sussex Telephone: (01444) 461355 e: info@sussexarchitecturalservices.co.uk w: www.sussexarchitecturalservices.co.uk	Scale: 1:1250 1:500 @ A3	Drawing Number: 16-125-Loc
Project: Proposed 1st Floor Extension at: 22 Seafield Road, Rustington			Date: April 2016	
			Drawn: -	