ARUN DISTRICT COUNCIL R/453/94H

NOTE:
The contractor is to check all site dimensions and levels before work starts.
Do not scale from the drawing. Report any discrepancies.

This drawing must be read with and checked against all structural and other specialist drawings, specifications and bills of quantities.
Report any discrepancies.

The contractor is to comply with all current British Standards and Building Regulations whether or not specifically stated on these drawings.




Side Elevation 1:100




Front Elevation 1:100



Side Elevation 1:100

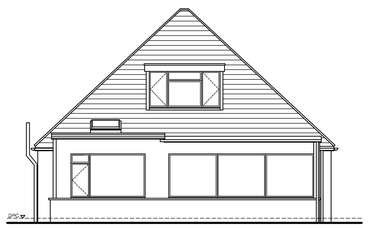

Rear Elevation 1:100

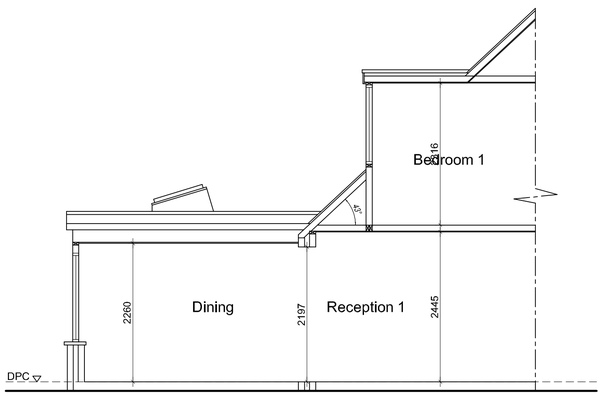

Part Section A-A 1:50



Section B-B 1:50



1:100 Scale Bar



1:50 Scale Bar

PLANNING

Rev.	Date	Description	By
-	-	-	-

Client
Mr and Mrs Frost

Project
Alterations To:
22 Seafield Road,
Rustington

Drawing Title
Elevations and Simple Sections as Existing

Copyright of:
Sussex Architectural Services
Wicket View
Cuckfield Lane
Warninglid
West Sussex
Tel:(01444) 461355
Email: info@sussexarchitecturalservices.co.uk

Scale 1:50, 1:100 @A1
Date March 2016
Drawn -

Drawing Number
16-125-02