

ARUN DISTRICT COUNCIL RU/037/94/H

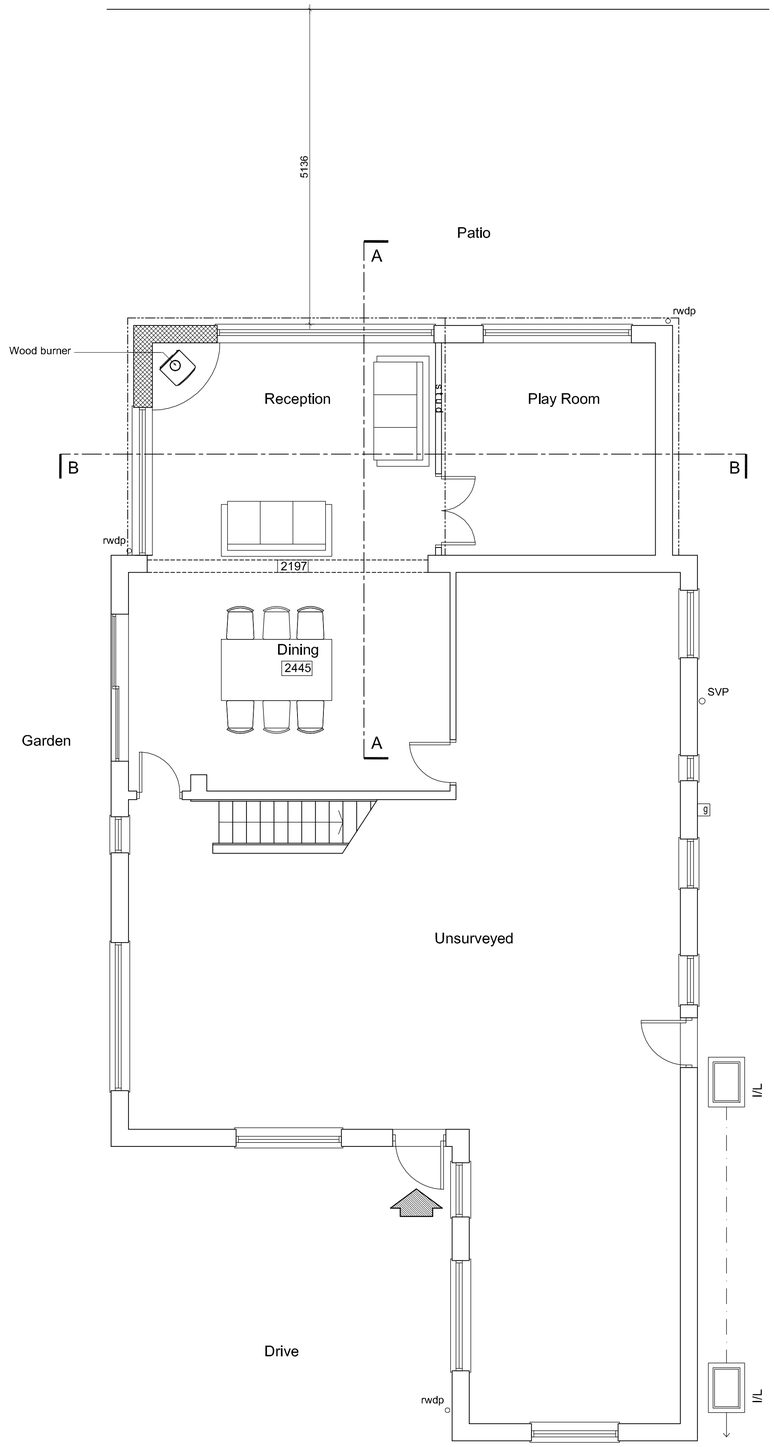

Part Ground Floor Plan 1:50

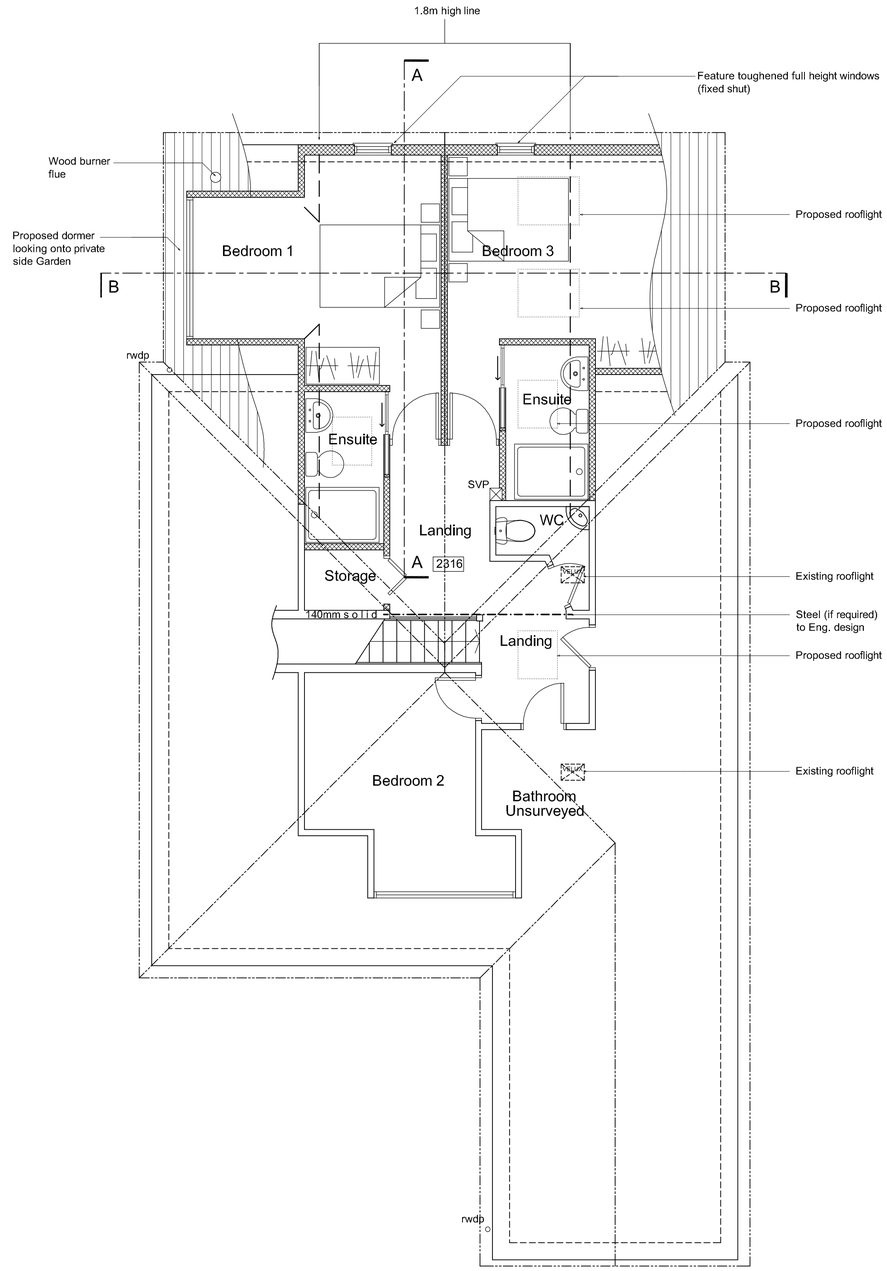

Part First Floor Plan 1:50

NOTE:
The contractor is to check all site dimensions and levels before work starts. Report any discrepancies.

This drawing must be read with and checked against all structural and other specialist drawings, specifications and bills of quantities. Report any discrepancies.

The contractor is to comply with all current British Standards and Building Regulations whether or not specifically stated on these drawings.

PROPOSED WALLS ON PLAN

2620 Floor to ceiling spot heights

1m 2m 3m 4m 5m
1:50 Scale Bar

PLANNING

Rev.	Date	Description	By
-	-	-	-

Client
Mr and Mrs Frost

Project
Alterations To:
22 Seafield Road,
Rustington

Drawing Title
Floor Plans as Proposed

Copyright of:
Sussex Architectural Service
Wicket View
Cuckfield Lane
Warninglid
West Sussex
Tel:(01444) 461355
Email: info@sussexarchitecturalservices.co.uk

Scale 1:50 @A1
Date March 2016
Drawn -
Drawing Number **16-125-03**