
ARUN DISTRICT COUNCIL R/453/94/H

NOTE:
The contractor is to check all site dimensions and levels before work starts.
Do not scale from the drawing. Report any discrepancies.

This drawing must be read with and checked against all structural and other specialist drawings, specifications and bills of quantities.
Report any discrepancies.


The contractor is to comply with all current British Standards and Building Regulations whether or not specifically stated on these drawings.

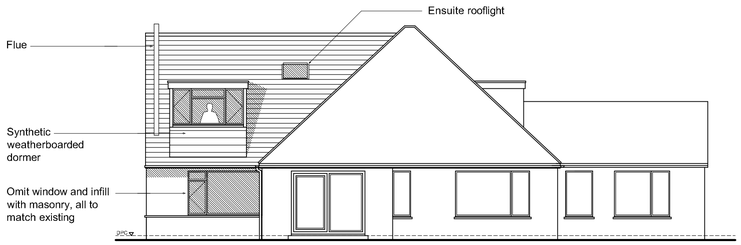


Side Elevation 1:100




Front Elevation 1:100

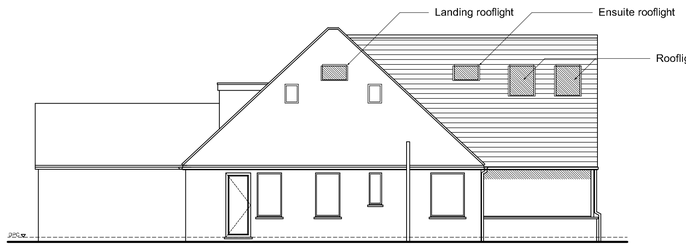


Side Elevation 1:100

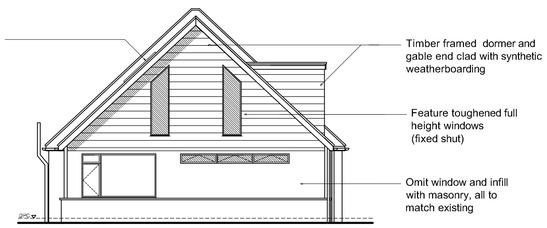

Rear Elevation 1:100

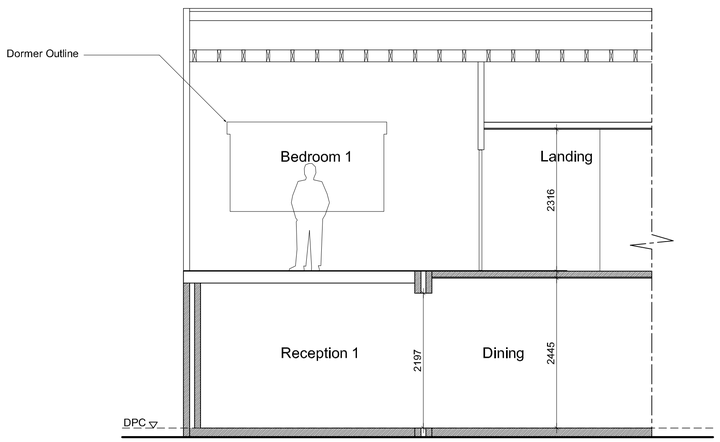

Part Section A-A 1:50

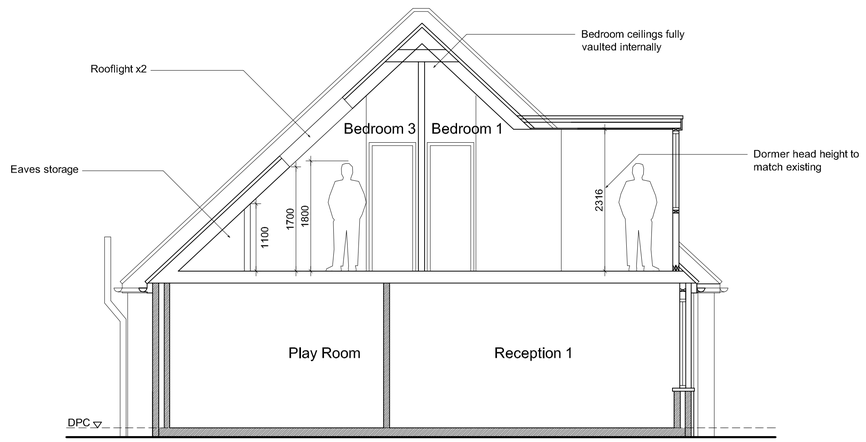

Section B-B 1:50

EXISTING WALLS ON SECTION

1m 2m 3m 4m 5m
1:100 Scale Bar

1m 2m 3m 4m 5m
1:50 Scale Bar

PLANNING

Rev.	Date	Description	By
-	-	-	-

Client
Mr and Mrs Frost

Project
Alterations To:
22 Seafield Road,
Rustington

Drawing Title
Elevations and Simple Sections as Proposed

Copyright of:
Sussex Architectural Service
Wicket View
Cuckfield Lane
Warninglid
West Sussex
Tel:(01444) 461355
Email: info@sussexarchitecturalservices.co.uk

Scale 1:50, 1:100 @A1
Date March 2016
Drawn -
Drawing Number 16-125-04