



South side elevation

Clay roof
(roof)

Solar panel

Brick

Clay tile
(wall hung)

Timber cladding

Timber
(doors)

Timber
(Oak frame)

Vertical louvers
(steel and timber)


Glass
(Aluminium framed
windows, roof-lights
and doors)

Air Source Heat Pump

Rainwater goods to be aluminium
(PPC to match colour of the
window frames)

Facias and soffits are painted
timber

Flat roof to glass link and lounge
box window to be zinc

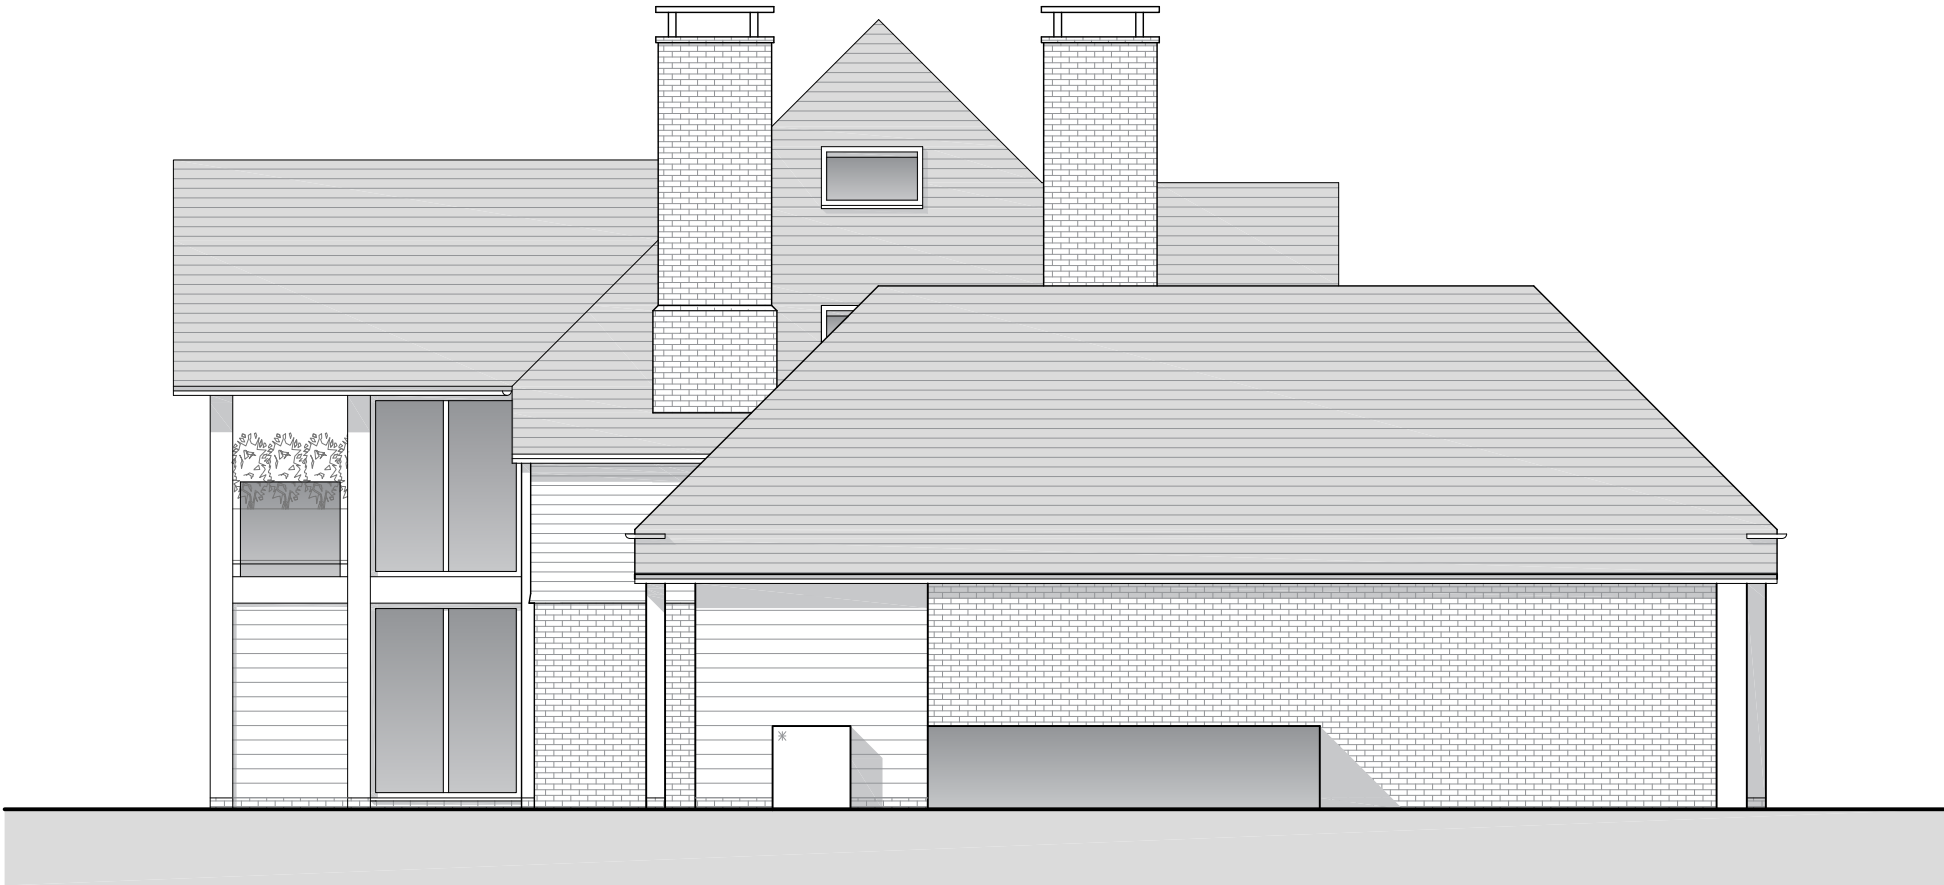

North side elevation

04	May 2020 Planning Submission	JR	OM
03	April 2020 Planning	JR	OM
02	February 2020 Post PP meeting	JR	OM
01	November 2019 PP issue	JR	OM
00	November 2019 Client issue	JR	OM
Rev	Date + notes	Drwn	Chkd

OM Architectural Design

Works House, Station Road, Angmering, BN16 3AA
Tel: 07590 508302
E-mail: info@olivermcgowan.co.uk

Project
Cross Road
East Preston

Drawing
Proposed elevations
Side

Job Ref	Dwg No	Revision		
BBU	2007	04		
Scale(s)	Size	Date	Drwn	Chkd
1:100 @ A3	A3	November 2019	JR	OM

Status
Planning

Site address:
Cross Road
East Preston

This drawing was produced by OM Architectural Design for Planning purposes only. OM Architectural Design can not be liable for any other use of the drawing other than use for the planning work it was drawn for. This drawing is not to be scaled or used for construction purposes. OM Architectural Design is to be informed of any errors before work proceeds. All dimensions are to be checked on site. All drawings are copyright of OM Architectural Design.

1:100 SCALE BAR

