




Cross Road Angmering - Solar Technologies Layout

Revision B

Issued: 11 May 20




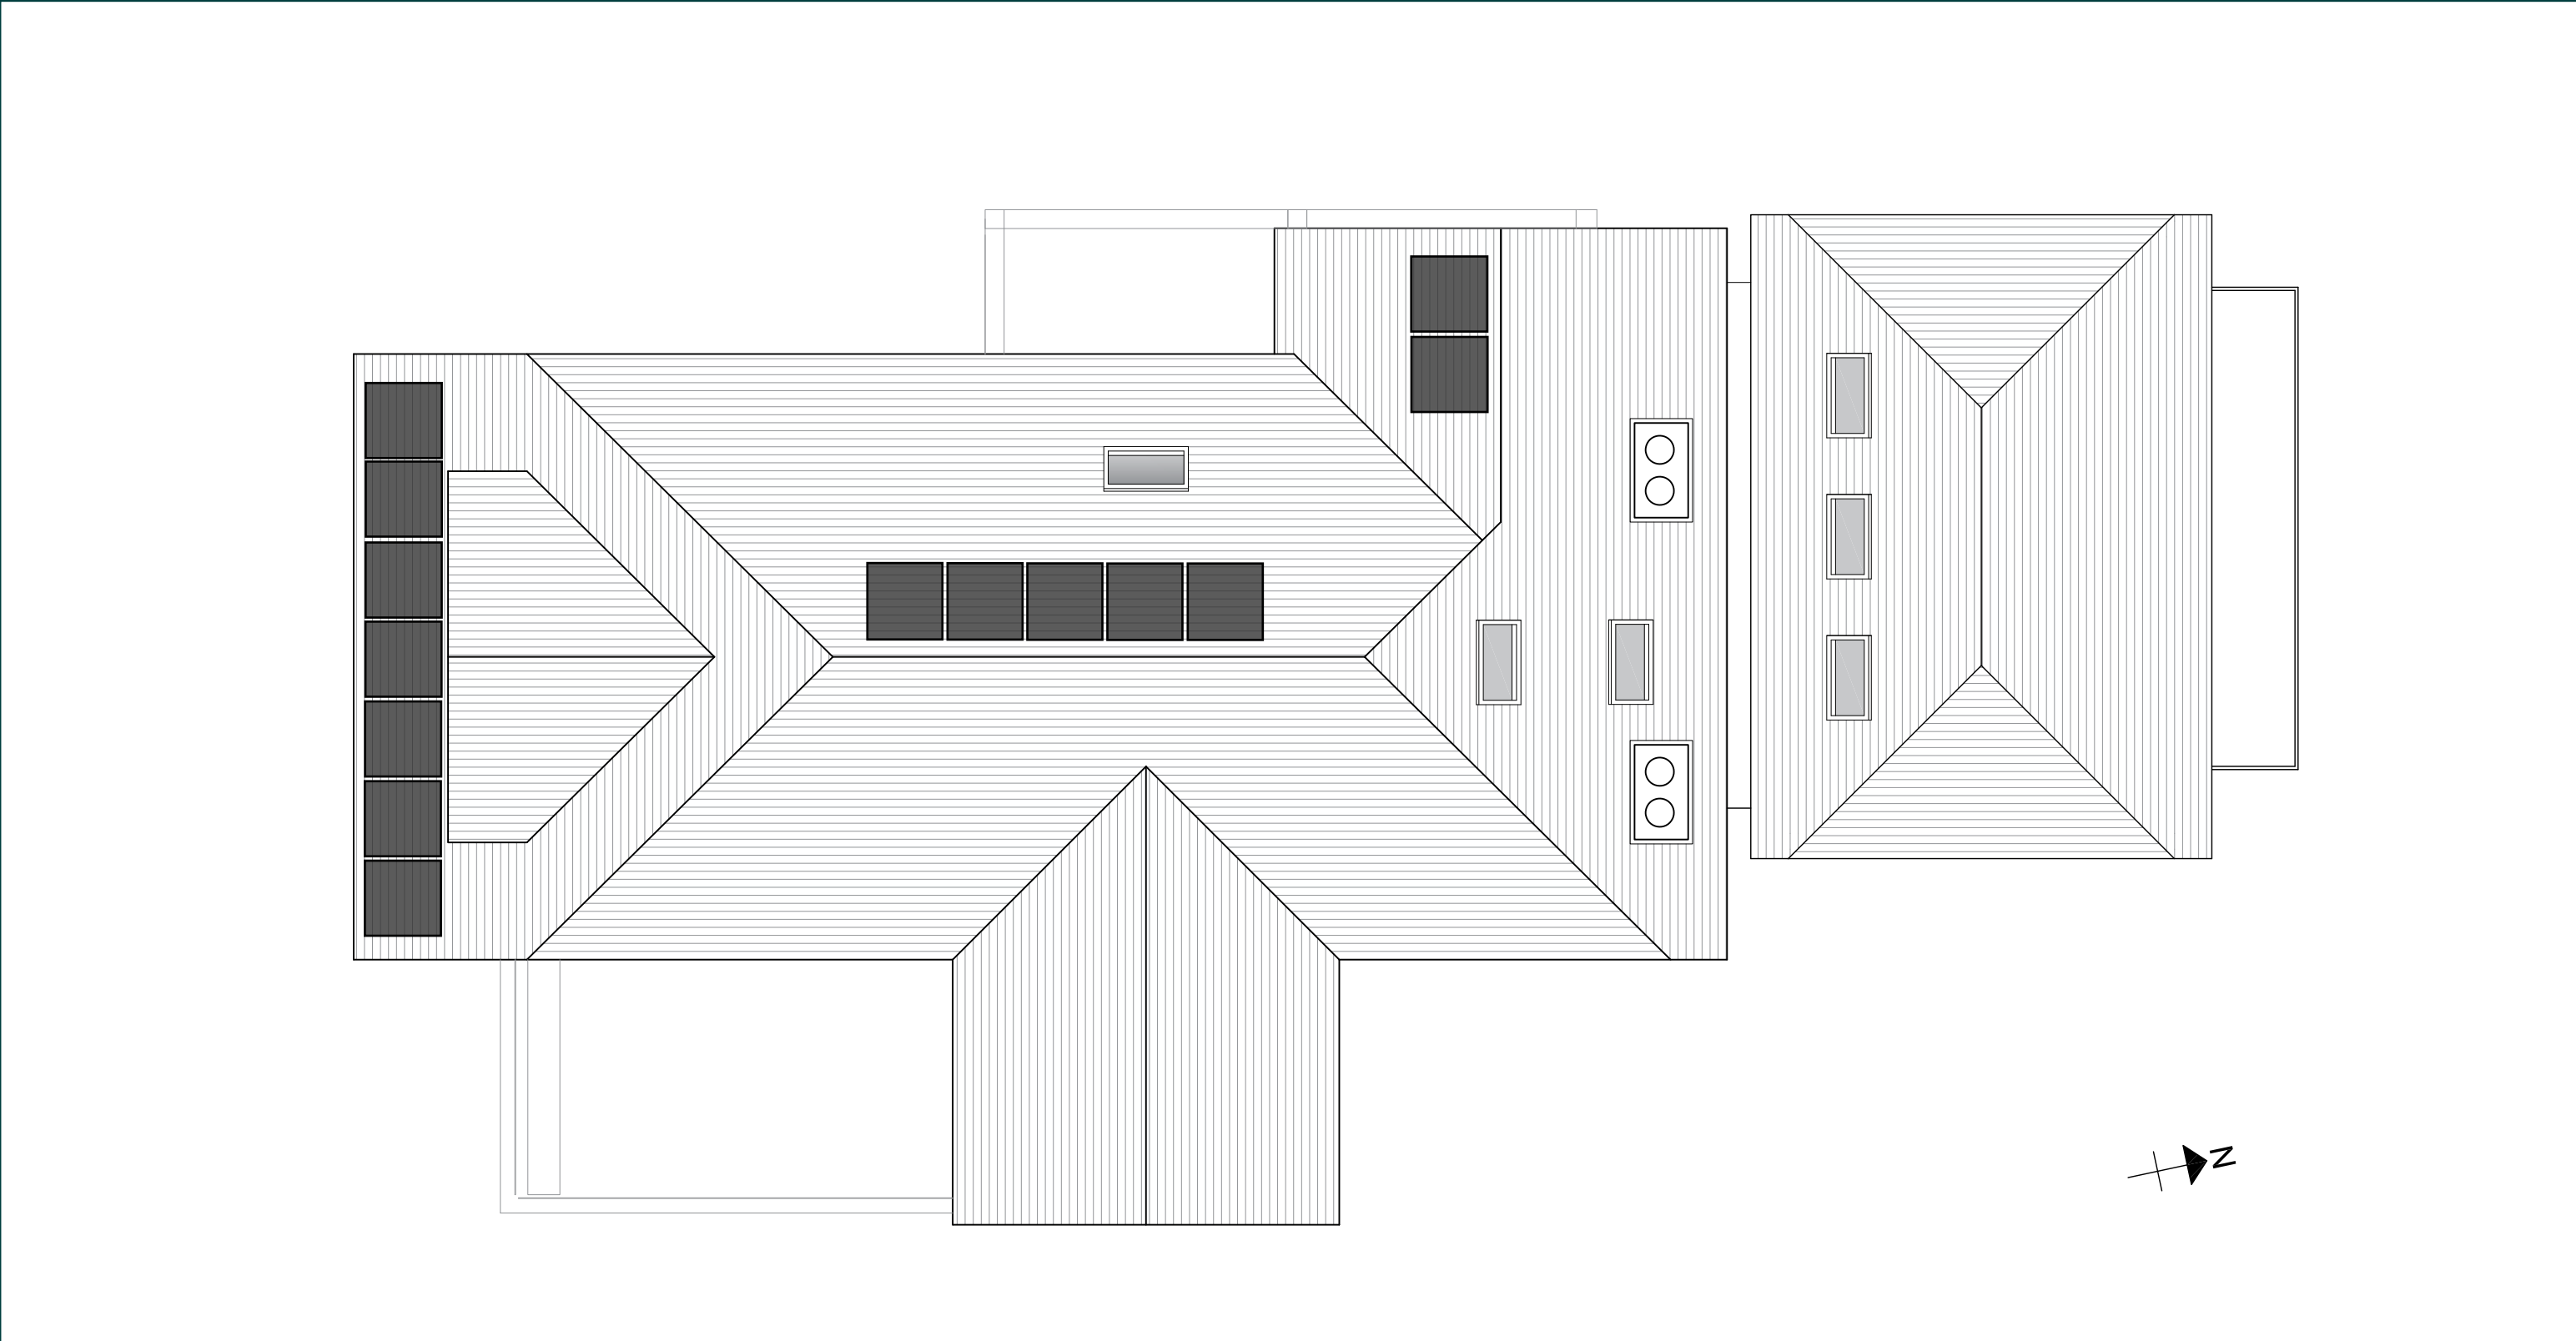

General Notes: Do not scale. All dimensions to be checked on site. This drawing is to be read in conjunction with all relevant drawings.

Notes:

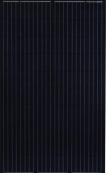

 Enhabit Sustainable Bankside II, 25 Lavington Street, London, SE1 0NZ				 4.2 kW Solar PV array: •14x JA Solar 300W Mono Percium SK All Black 35mm
Client: Martin Osborne-Shaw	Project: Cross Road Angmering	Revision: B	Designed: KM	
Drawing number:	Drawing title: Solar Technologies Layout	Date: MAY '20	Approved: KB	