




## Cross Road Angmering - Mechanical Services Locations

Revision A

Issued: 23 Apr 20



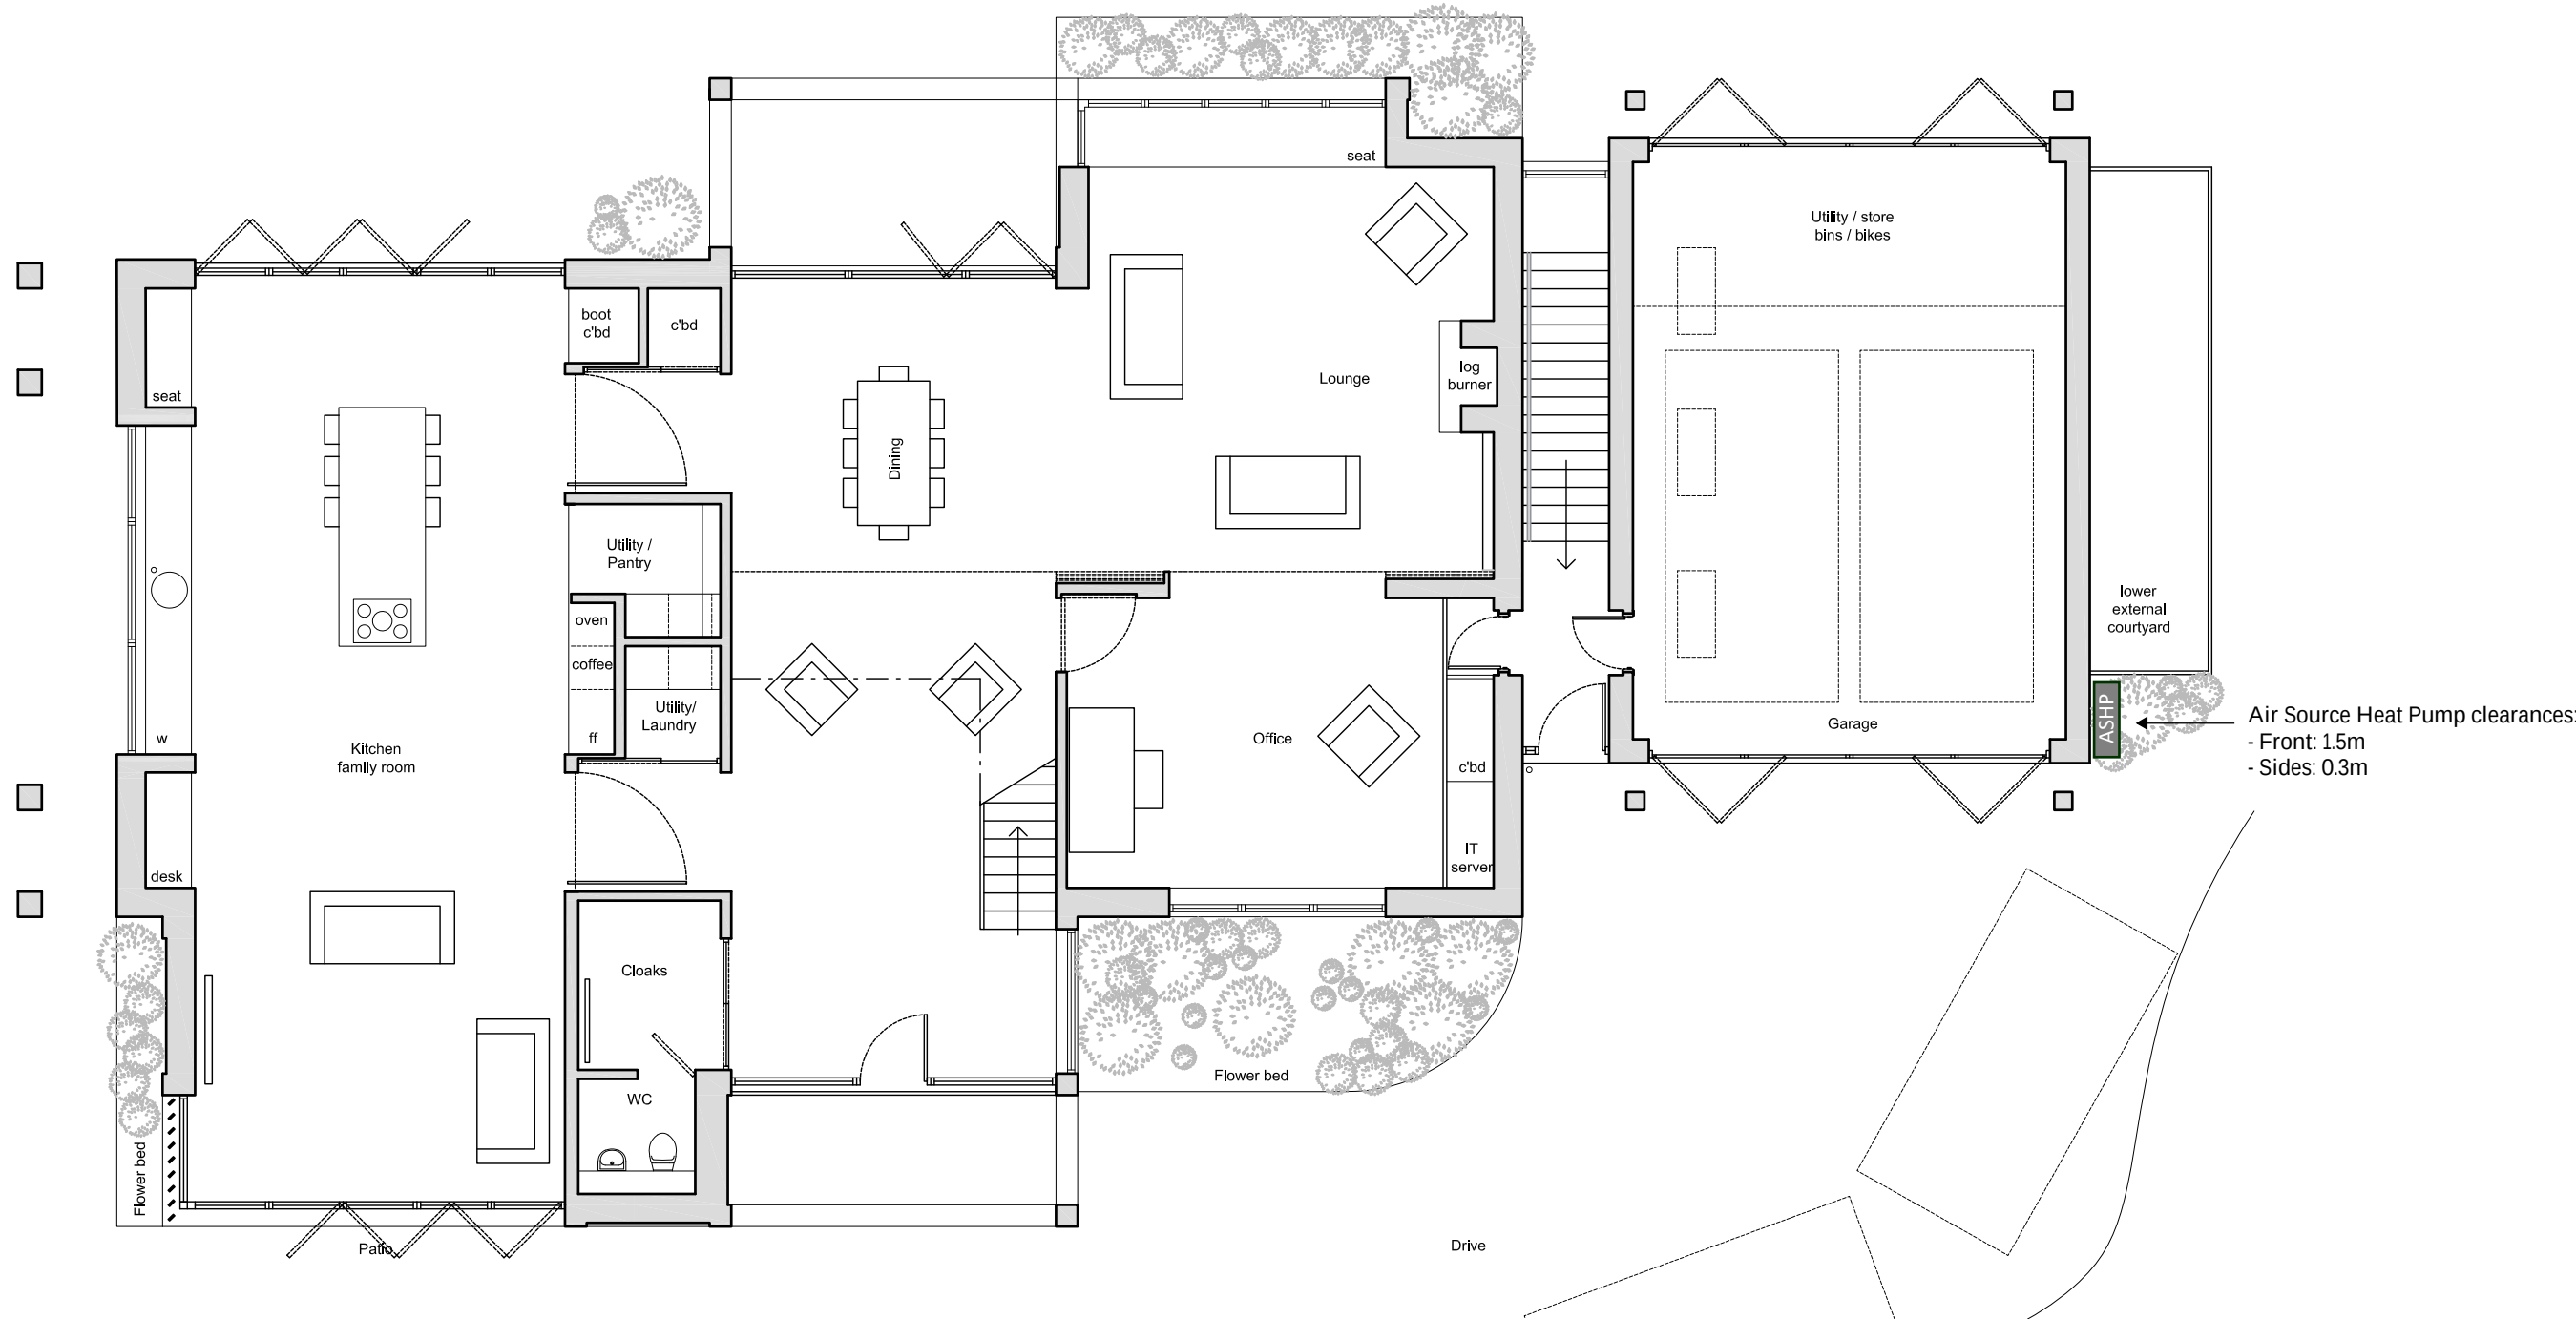


**General Notes:** Do not scale. All dimensions to be checked on site. This drawing is to be read in conjunction with all relevant drawings.

**Notes:**



|   |                                                     |                      |                     |  |
|---|-----------------------------------------------------|----------------------|---------------------|--|
| <div> <b>Enhabit</b></div> <div>Sustainable Bankside II, 25 Lavington Street, London, SE1 0NZ</div> |                                                     |                      |                     |  |
| <b>Client:</b> Martin Osborne-Shaw   | <b>Project:</b> Cross Road Angmering                | <b>Revision:</b> A   | <b>Designed:</b> KM |  |
| <b>Drawing number:</b>   | <b>Drawing title:</b> Mechanical Services Locations | <b>Date:</b> APR '20 | <b>Approved:</b> KB |  |

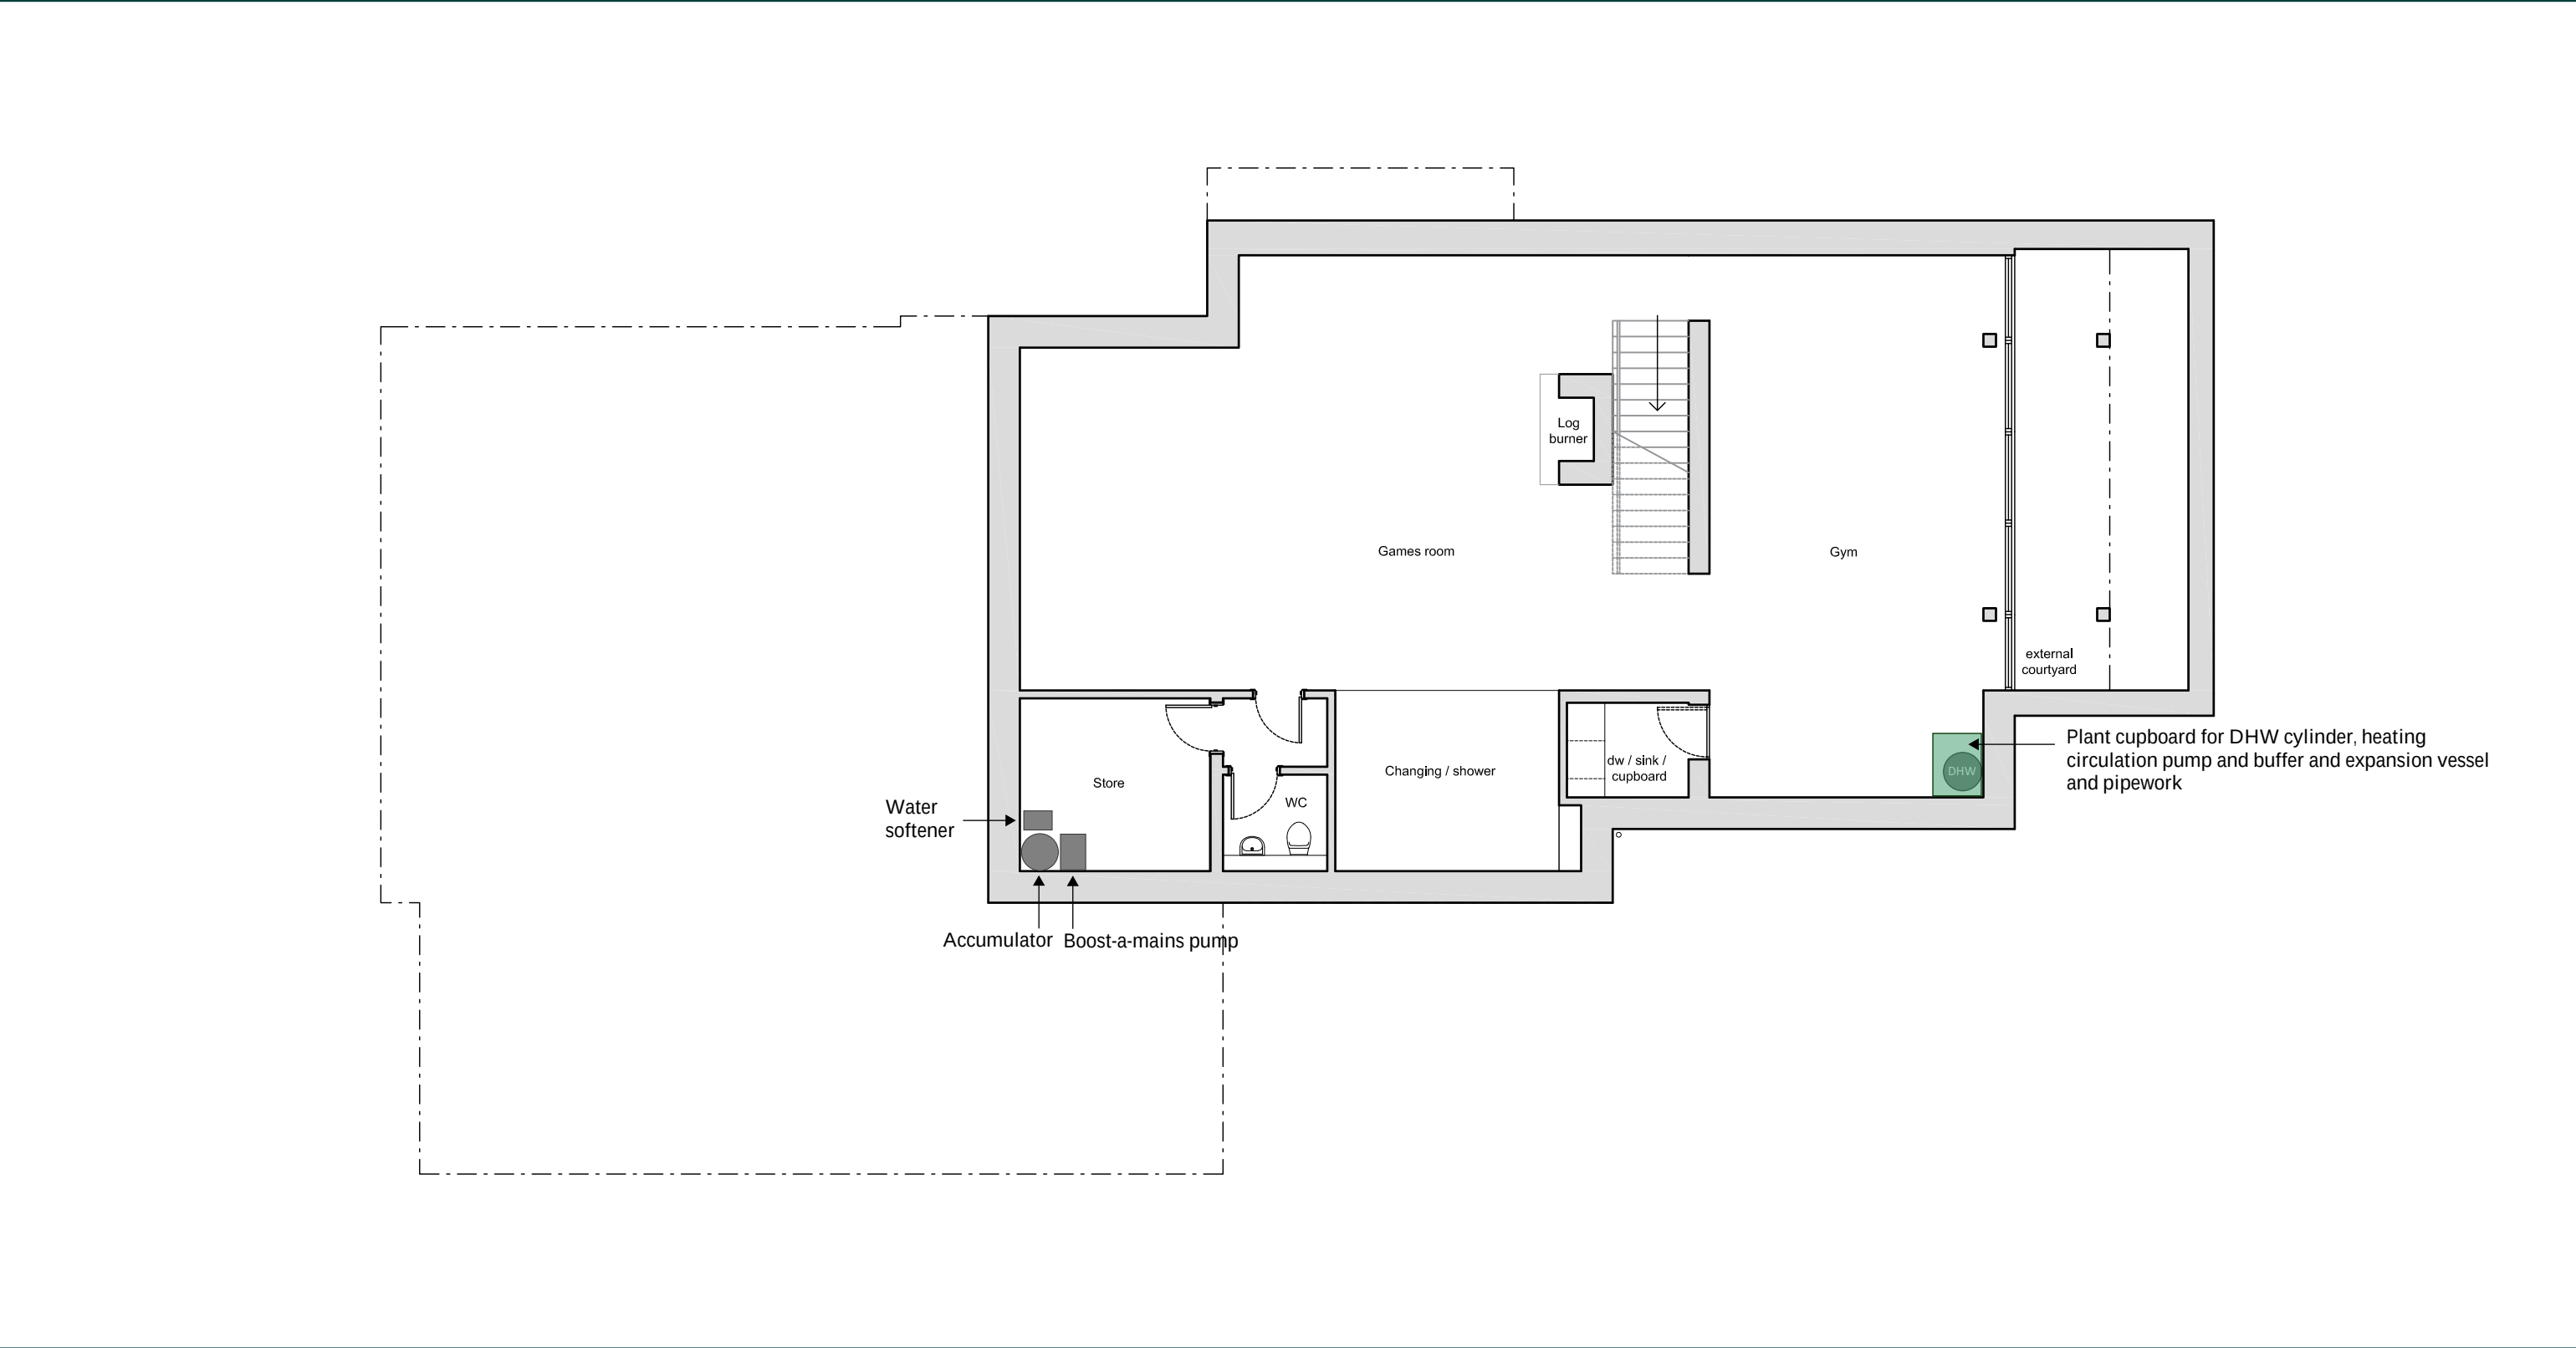

**General Notes:** Do not scale. All dimensions to be checked on site. This drawing is to be read in conjunction with all relevant drawings.

**Notes:**



|   |                                                     |                      |                     |  |  |
|---|-----------------------------------------------------|----------------------|---------------------|--|--|
| <div> <b>Enhabit</b></div> <div>Sustainable Bankside II, 25 Lavington Street, London, SE1 0NZ</div> |                                                     |                      |                     |  |  |
| <b>Client:</b> Martin Osborne-Shaw   | <b>Project:</b> Cross Road Angmering                | <b>Revision:</b> A   | <b>Designed:</b> KM |  |  |
| <b>Drawing number:</b>   | <b>Drawing title:</b> Mechanical Services Locations | <b>Date:</b> APR '20 | <b>Approved:</b> KB |  |  |