


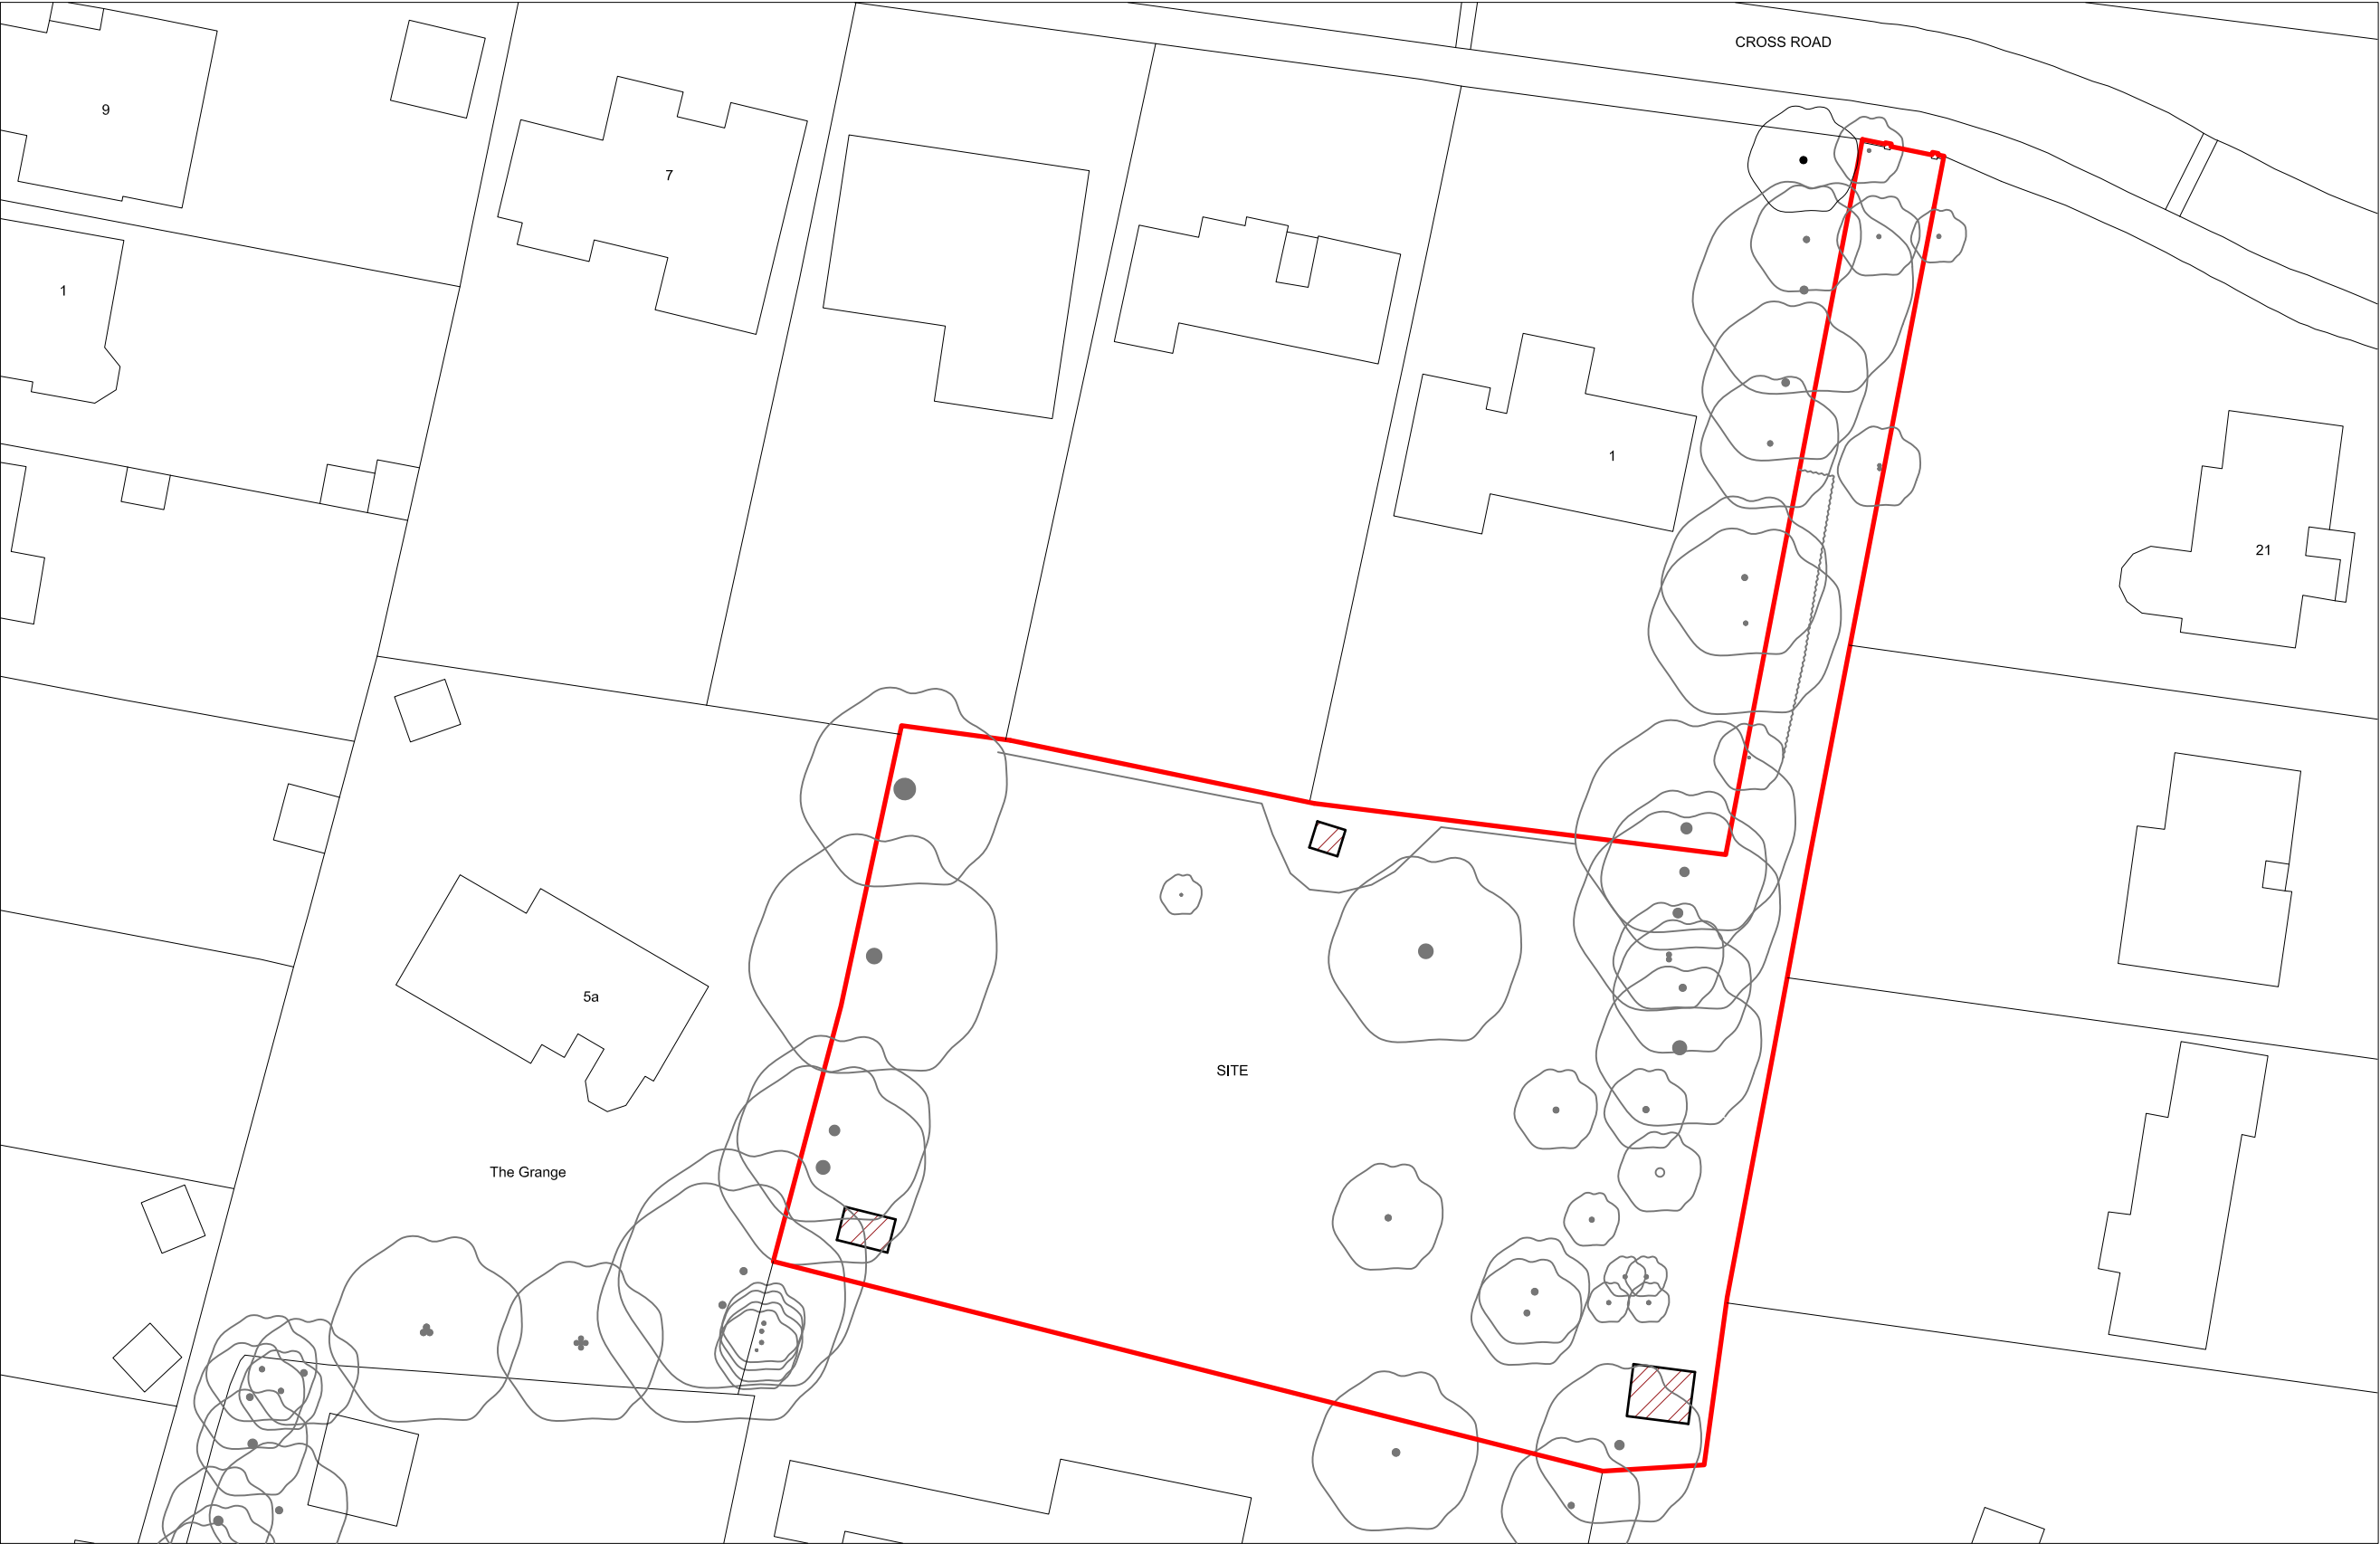

Key/ Notes:

- Red Line indicates site
- Existing structures (green house, garage & compost)
- Existing trees (on & adjacent to the site)

Please refer to the arboricultural information by Lizard Landscape Design and Ecology for more detail regarding the existing trees

04	June 2020 Planning Submission	JR	OM
03	May 2020 Planning	JR	OM
02	April 2020 Planning	JR	OM
01	November 2019 PP issue	JR	OM
00	November 2019 Client issue	JR	OM
Rev	Date + notes	Drwn	Chkd

OM Architectural Design

Works House, Station Road, Angmering, BN16 3AA
 Tel: 07590 508302
 E-mail: info@olivermcgowan.co.uk

Project

**Cross Road
East Preston**

Drawing

Existing block plan

Job Ref	Dwg No			Revision	
BBU	1001			04	
Scale(s)	Size	Date	Drwn	Chkd	
1:500 @ A3	A3	November 2019	JR	OM	

Status

Planning

Existing block plan (based on OS information) 1:500

©Crown copyright and database rights 2017 Ordnance Survey
0100031673
© Local Government Information House Limited copyright and
database rights 2017 0100031673

Site address:
Cross Road
East Preston

This drawing was produced by OM Architectural Design for Planning purposes only.
OM Architectural Design can not be liable for any other use of the drawing other than
use for the planning work it was drawn for.
This drawing is not to be scaled or used for construction purposes.
OM Architectural Design is to be informed of any errors before work proceeds.
All dimensions are to be checked on site.
All drawings are copyright of OM Architectural Design.

