


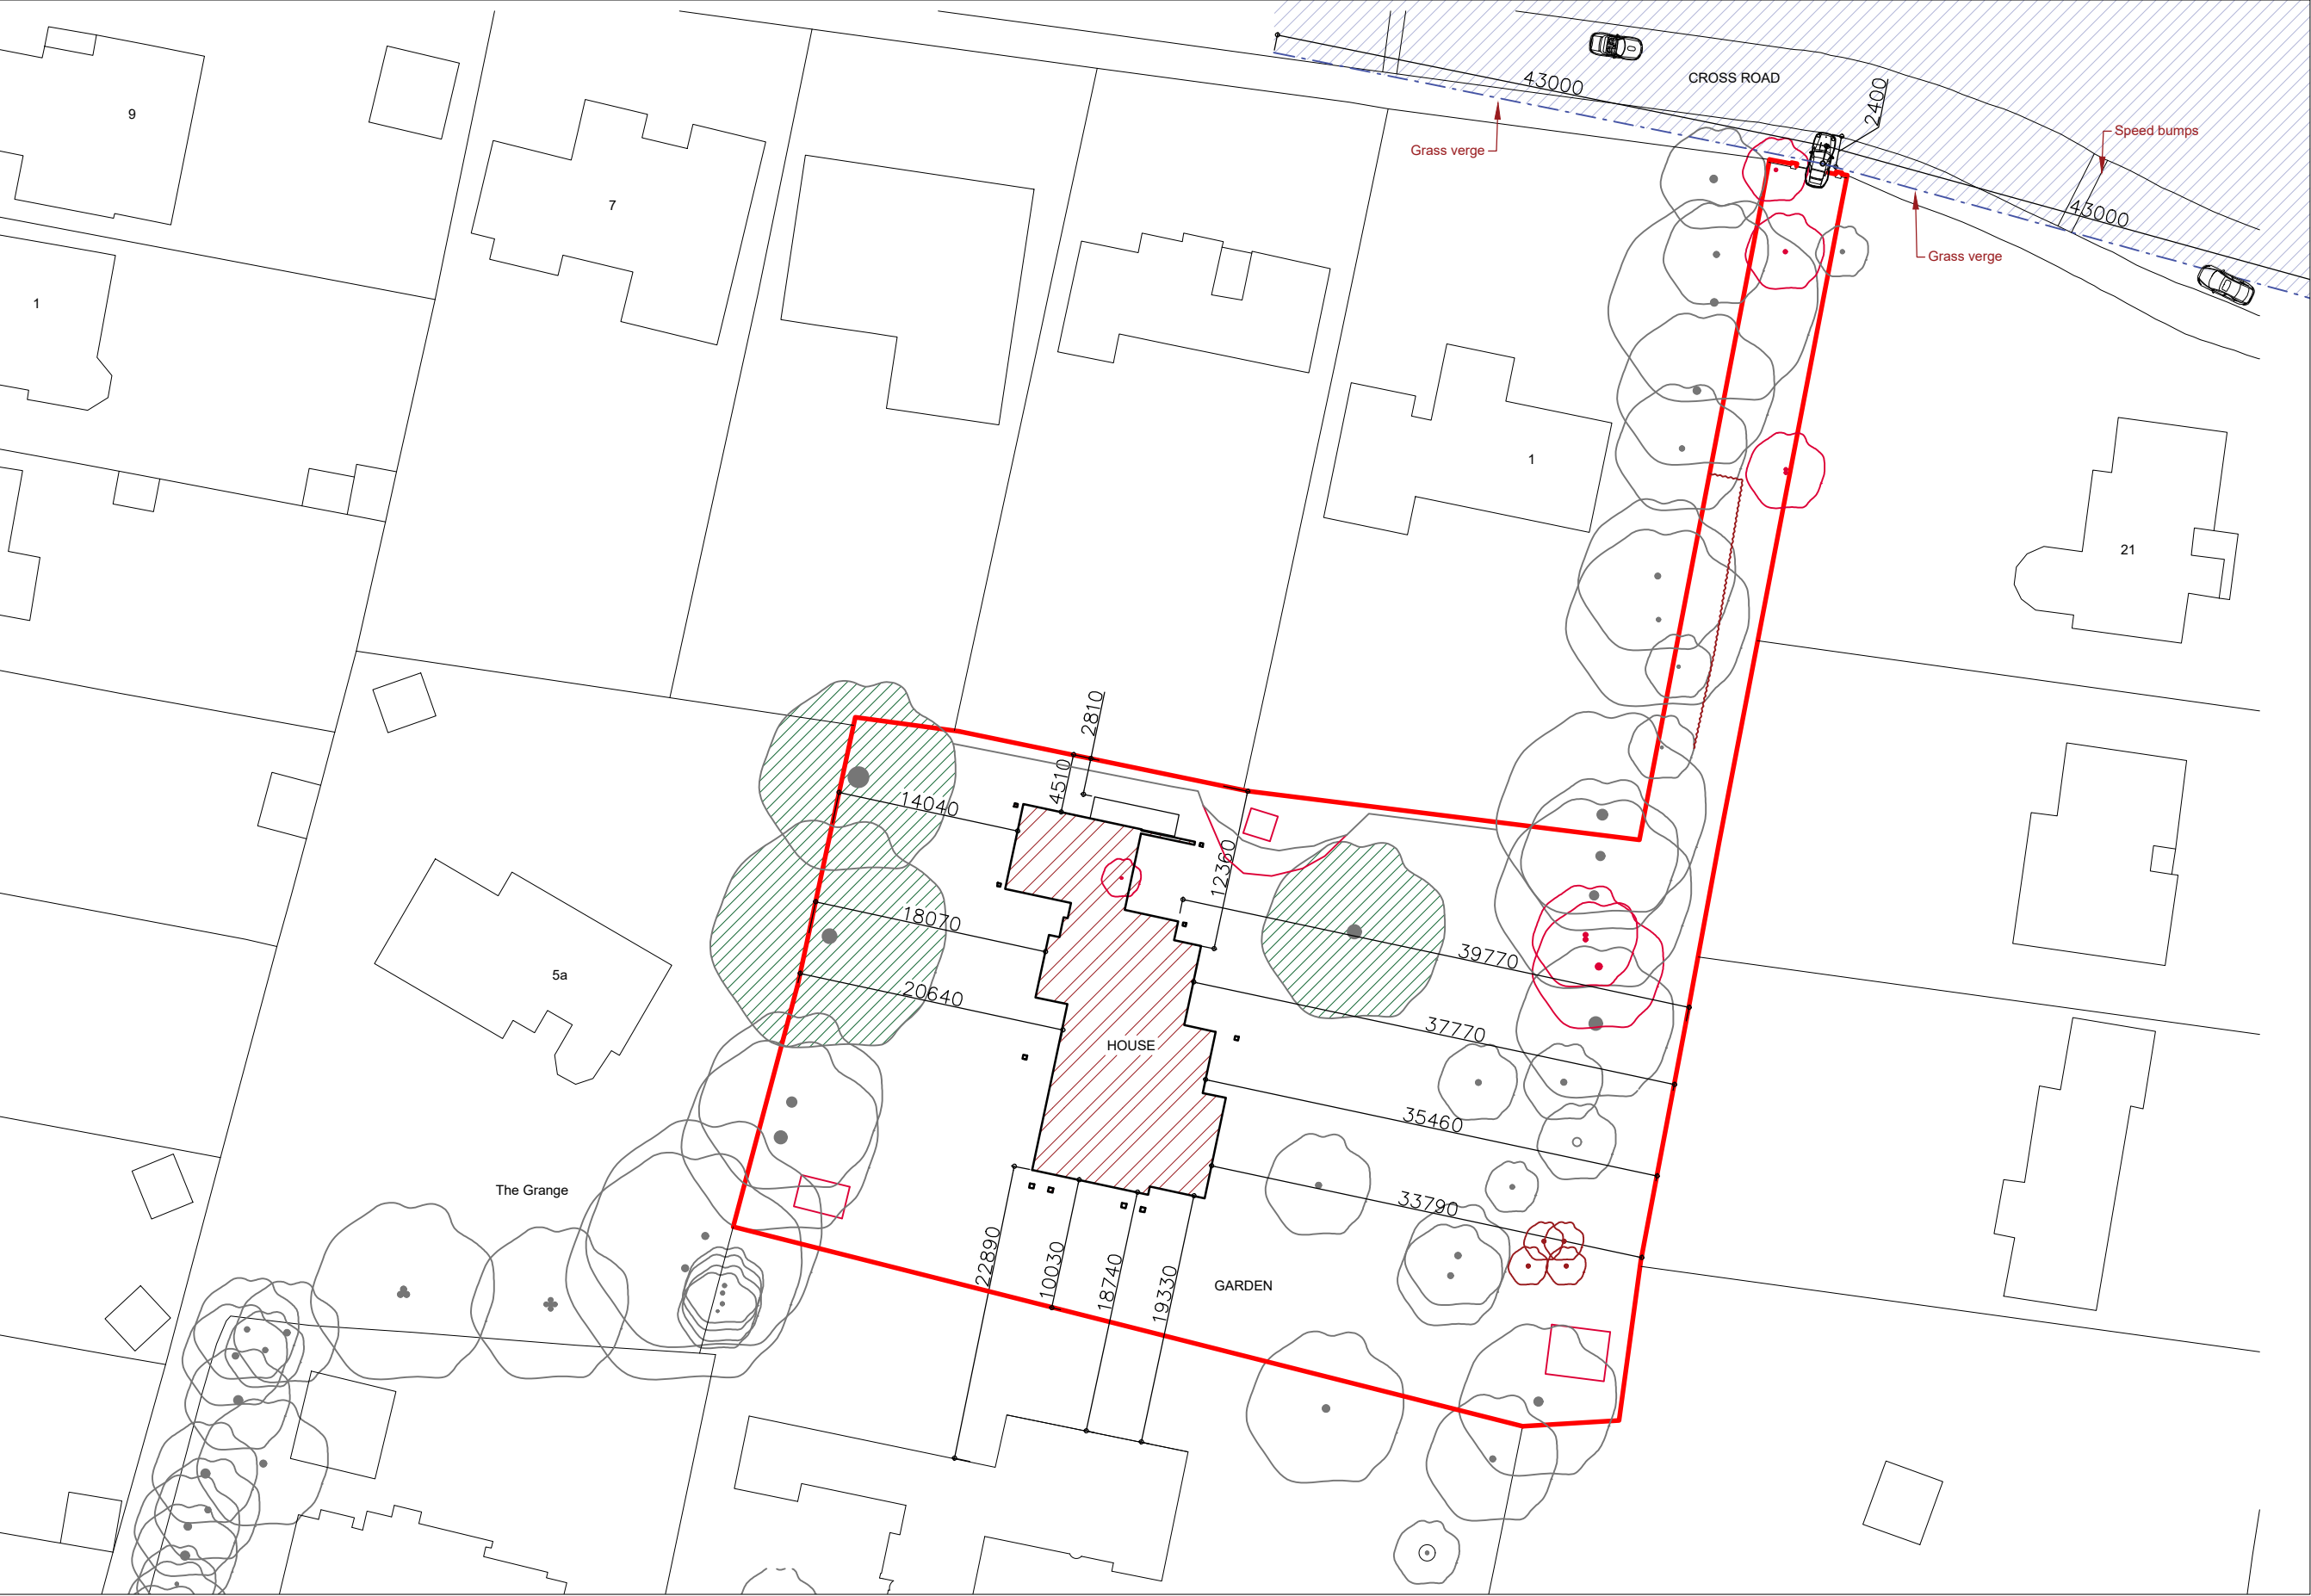

Key/ Notes:

- Red Line indicates site
- Proposed new house and garage footprint
- Existing trees (on & adjacent to the site)
- Existing trees within falling distance
- Existing trees or outbuildings to be removed
- Vehicle visibility splay line (43m)
- Envelope of visibility

Please refer to the arboricultural information by Lizard Landscape Design and Ecology for more detail regarding the existing trees

06	June 2020	Updates following Planning comments	SB	OM
05	June 2020	Planning Submission	JR	OM
04	May 2020	Planning	JR	OM
03	April 2020	Planning	JR	OM
02	February 2020	Post PP meeting	JR	OM
01	November 2019	PP issue	JR	OM
00	November 2019	Client issue	JR	OM
Rev	Date + notes			Drwn Chkd

OM Architectural Design

Works House, Station Road, Angmering, BN16 3AA
Tel: 07590 508302
E-mail: info@olivermcgowan.co.uk

Project
Cross Road
East Preston

Drawing
Proposed block plan

Job Ref	Dwg No	Revision
BBU	1002	06
Scale(s)	Size	Date
1:500 @ A3	A3	November 2019
Status	Drwn	Chkd
Planning	SB	OM

Proposed block plan (based on OS information) 1:500

Site address:
Cross Road
East Preston

This drawing was produced by OM Architectural Design for Planning purposes only. OM Architectural Design can not be liable for any other use of the drawing other than use for the planning work it was drawn for.
This drawing is not to be scaled or used for construction purposes.
OM Architectural Design is to be informed of any errors before work proceeds.
All dimensions are to be checked on site.
All drawings are copyright of OM Architectural Design.

1:500 SCALE BAR

0m 10m 20m 30m 40m 50m

N