

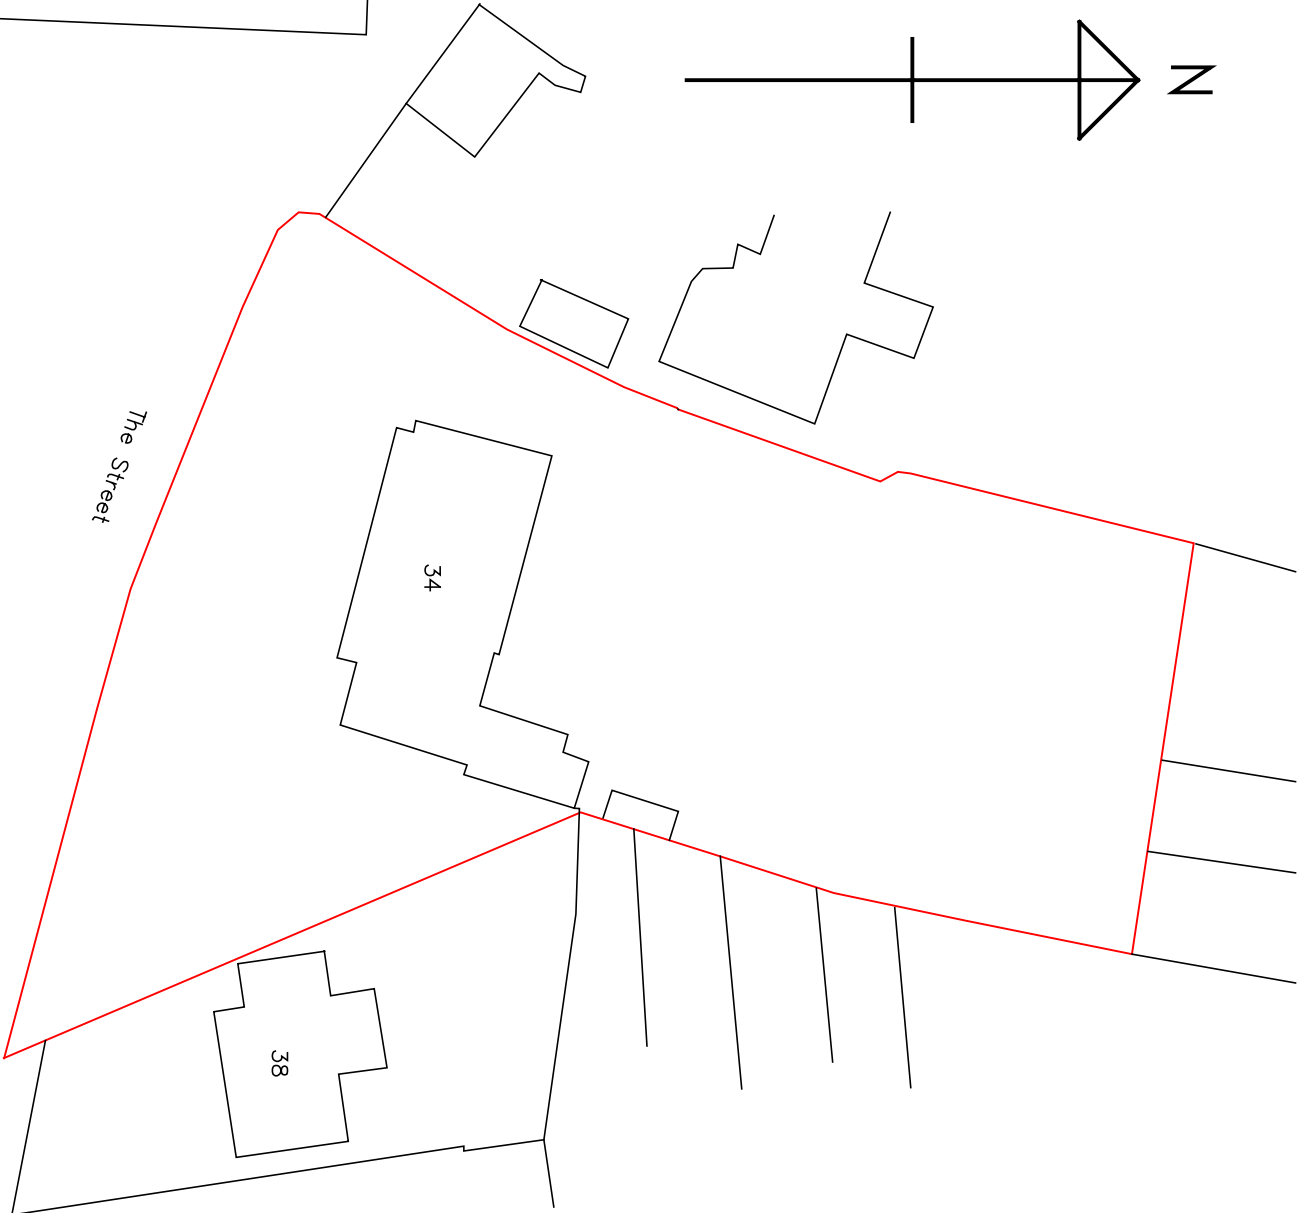
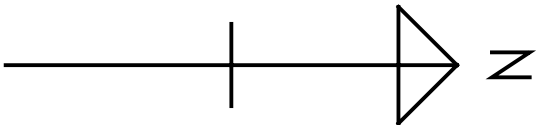
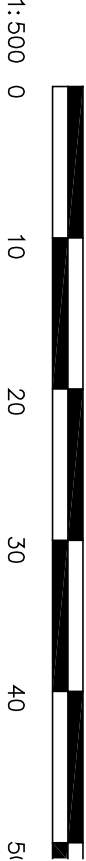


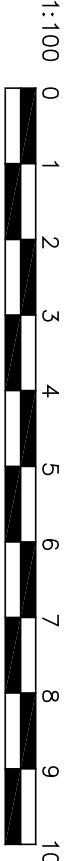

Amendments: –

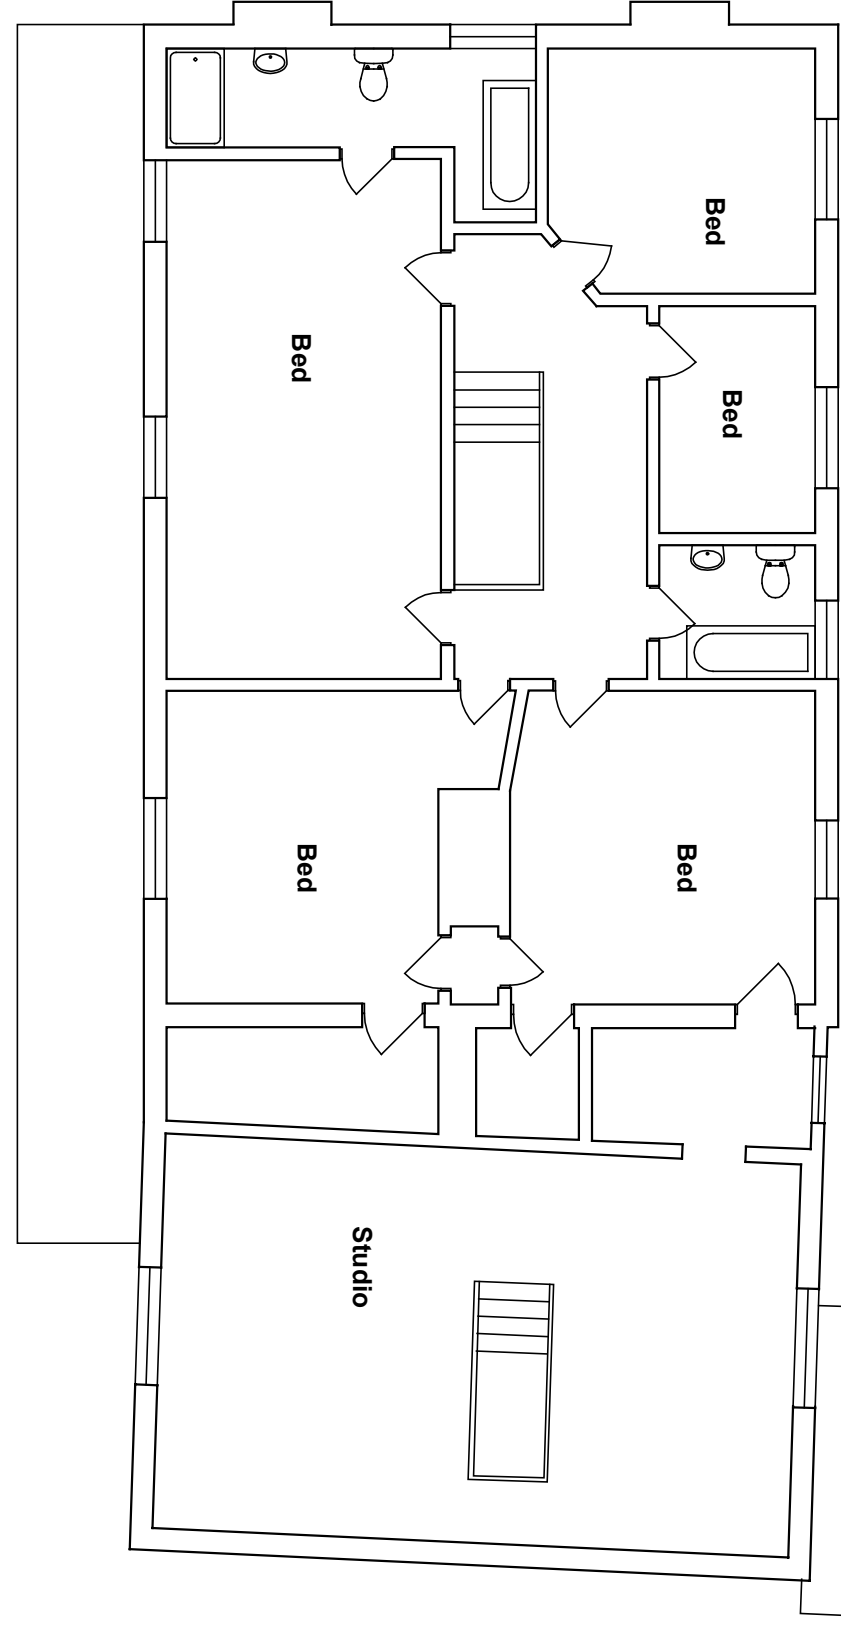

BRYCESON SHAW ASSOCIATES	
Surveyors and Designers	
2 Wellesley Court, Fitzalan Road, Littlehampton, West Sussex BN17 5JW	
Tel. 01903 734381 Mobile: 07889 651301	
E-mail: brycesonshaw@btinternet.com	
	
Project:	
Proposed lift; Elm Farm, 34 The Street, Rustington BN16 3NX	
Drawing:	
First floor existing, block plan	
For:	
Mr. & Mrs. J. Tanzer	
Drawn:	Date:
PKS	May 2022
Scales:	No:
1:100 1:500	2948/01/02
To scale when printed on A3	