
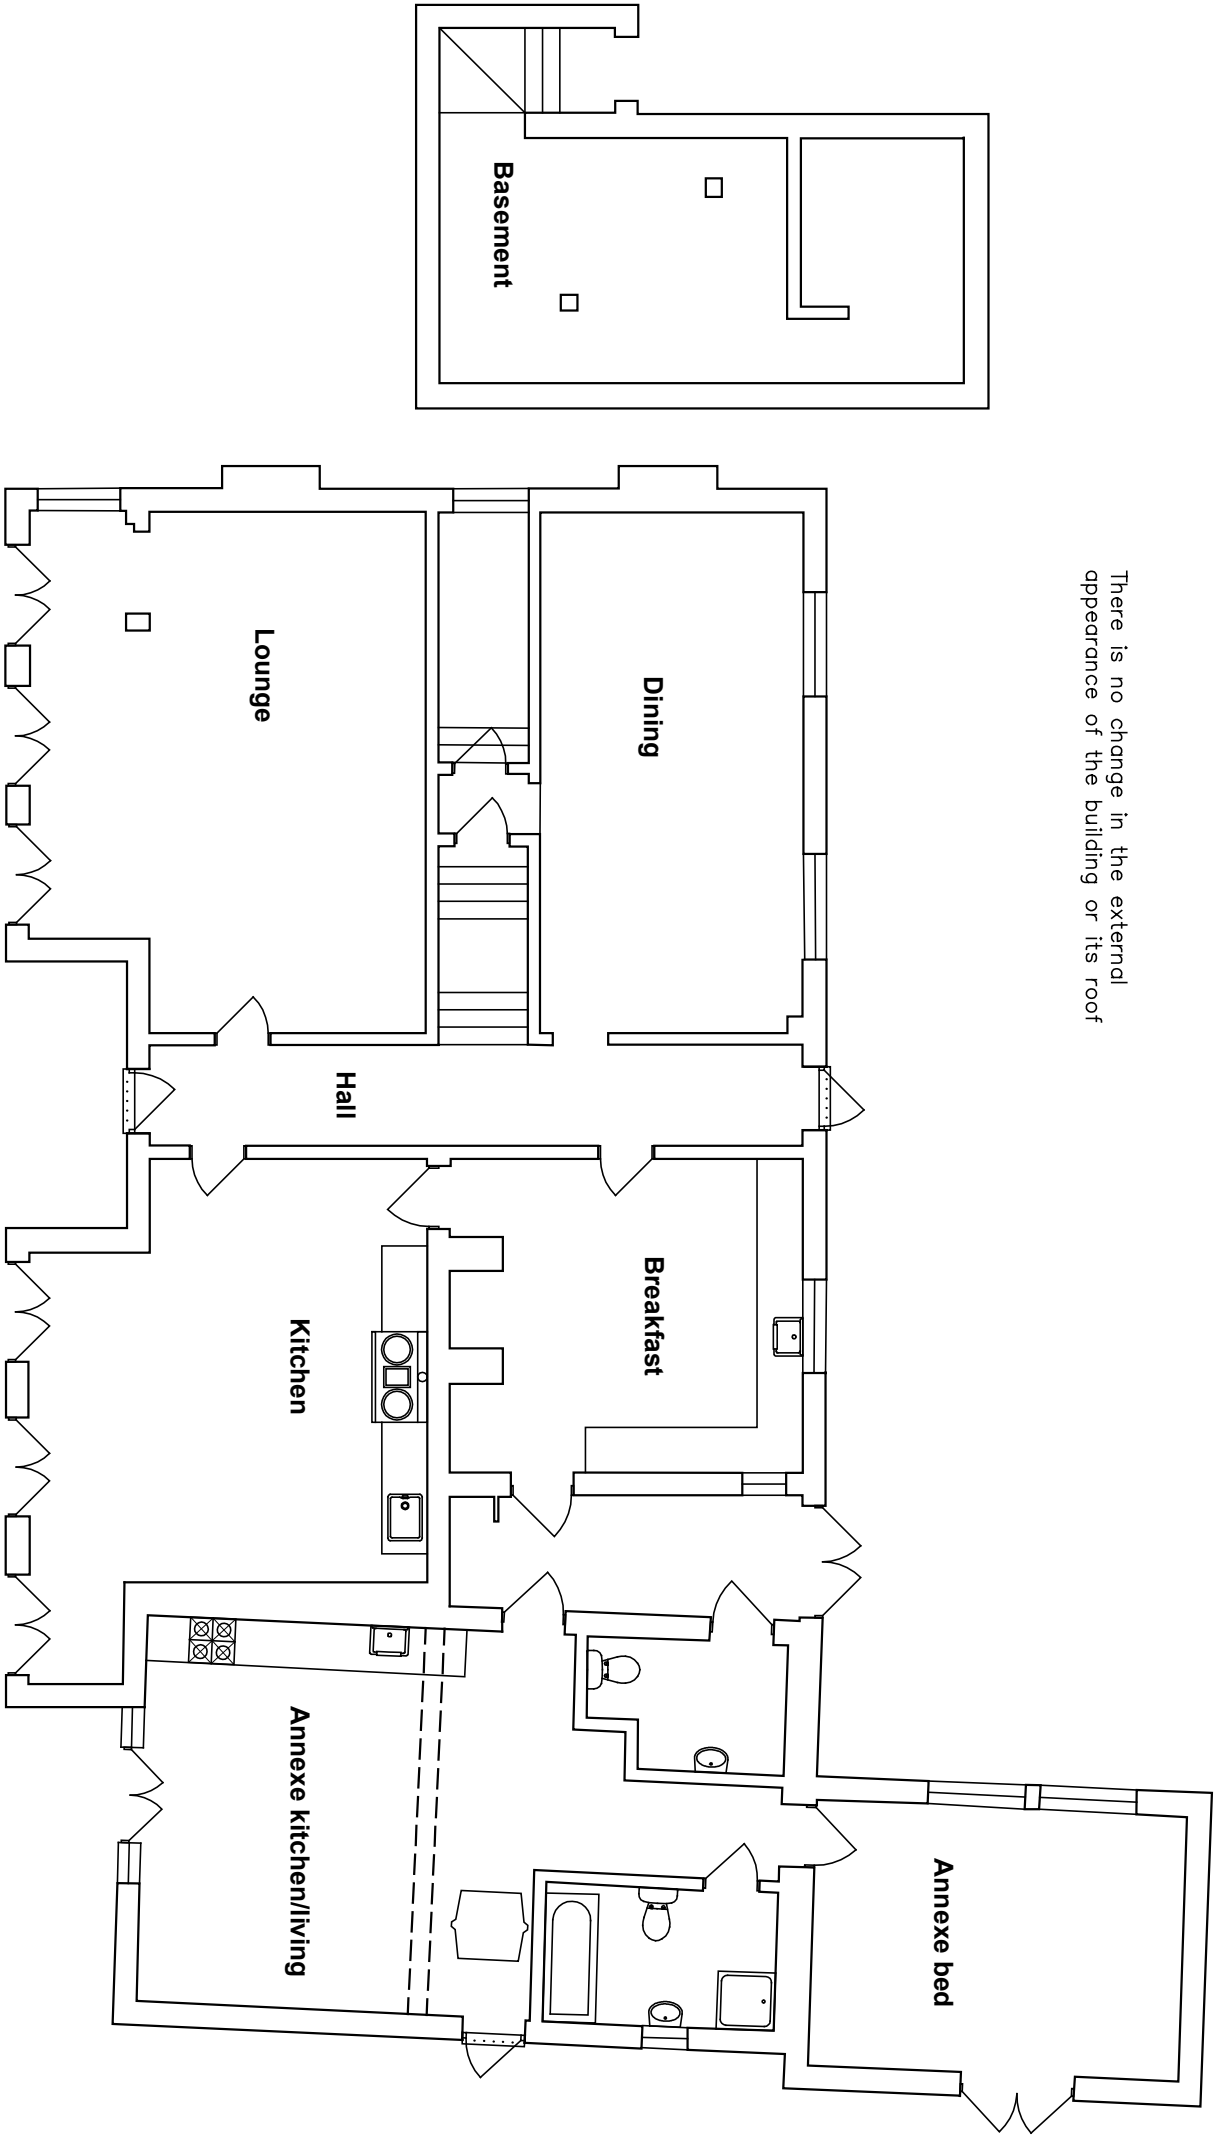


There is no change in the external
appearance of the building or its roof

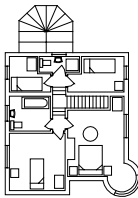

Amendments: –

BRYCESON SHAW ASSOCIATES	
Surveyors and Designers	
2 Wellesley Court, Fitzalan Road, Littlehampton, West Sussex BN17 5JW	
Tel. 01903 734381 Mobile: 07889 651301	
E-mail: brycesonshaw@btinternet.com	
	
Project: Proposed lift; Elm Farm, 34 The Street, Rustington BN16 3NX	
Drawing: Ground floor proposed	
For: Mr. & Mrs. J. Tanzer	
Drawn: PKS	Date: May 2022
Scales: 1:100	No: 2948/01/03
To scale when printed on A3	